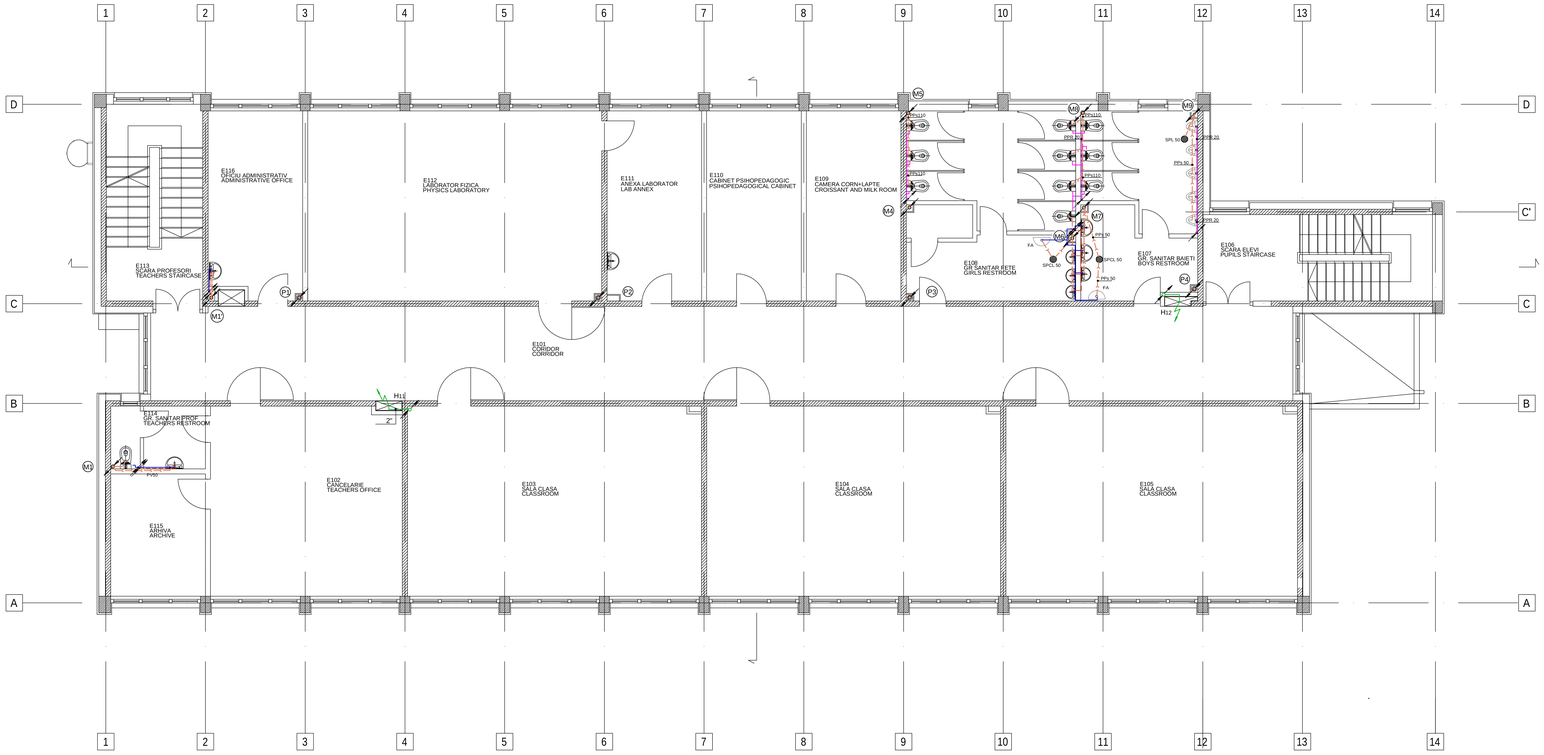

EXECUTAREA LUCRARILOR DE MONTAJ A INSTALATIEI SANITARE SE VA FACE CU RESPECTAREA PRESCRIPTIILOR DIN CAIETELE DE SARCINI SPECIFICE ACESTUI TIP DE LUCRARI

THE EXECUTION OF THE FIXING WORKS FOR SANITARY INSTALLATION WILL BE CARRIED OUT ACCORDING TO THE PROVISIONS OF THE TECHNICAL SPECIFICATIONS THAT ARE INTENDED FOR THIS TYPE OF WORKS.

NOTE :

* The present drawing will be consulted with together plans : A - S - 001, A - S - 002, A - S - 004 A - S - 005, A - S - 006, A - S - 007 and A - S - 008 .

* The legend will be consulted in the plan no. A - S - 007.

NOTA :

* Prezentul plan se va consulta impreuna cu urmatoarele planse : A - S - 001, A - S - 002, A - S - 004, A - S - 005, A - S - 006, A - S - 007 and A - S - 008

* Legenda se va consulta in planul A - S - 007

M.I.P.A.T. DESIGN RESPONSIBLE VERIFICATOR M.I.P.A.T.	NAME/ NUME	SIGNATURE/ SEMNATURA	REQUIREMENT/ CERINTA	REFERAT / EXPERTIZA NR. / DATA REPORT/TEHNICAL EXPERTISE/ DATE

PROJECT COORDINATOR/COORDONATOR PROJECT: THE LOUIS BERGER GROUP, INC

BUCHAREST SCHOOL INFRASTUCTURE REHABILITATION / REABILITAREA INFRASTRUCTURII EDUCATIONALE IN MUNICIPIUL BUCURESTI

DESIGNER/PROIECTANT:

CHABLER CONSTRUCT

NO.				
1				
2				
3				
4				
5				
No/Nr.	Date/Data	PROJECTED/PROIECTAT	VERIFIED/VERIFICAT	PROJ. DIR./SEF PROIECT

BENEFICIARY/BENEFICIAR:

MUNICIPALITY OF BUCHAREST
PRIMARIA MUNICIPIULUI BUCURESTI

SCHOOL NAME/ NUME SCOALA:

ELEMENTARY SCHOOL No. 310

SCOALA GENERALA NR. 310

DESIGNED BY/ PROIECTAT	NUME	SEMNATURA
	Ing. Michaela DUTA	
VERIFIED BY/ VERIFICAT	Ing. Florian DUTA	
PROJ.DIR. SEF PROIECT	arh. Sorin IOANI	

TYPE OF WORKS/ LUCRARE:

SANITARY INSTALLATION DESIGN
LUCRARE DE INSTALATII SANITARE.

DRAWING/ PLANSA:

FIRST FLOOR PLAN
PLAN ETAJ 1

DATE/DATA	SCALE/SCARA	EXEMPLAR NR.	PROJ. PHASE/FAZA PROIECT	PROJ. No./Nr. PROIECT	DRWG. No/Nr. PLANSA
04/2006	1 : 50		Detailed design Proiect tehnic	087/56	A - S - 003

It is prohibited to copy,multiply or print this document without written approval of theTHE LOUIS BERGER GROUP, INC
Este interzisa copierea, multiplicarea si imprimarea/ tiparirea documentelor fara aprobarea scrisa a THE LOUIS BERGER GROUP, INC.