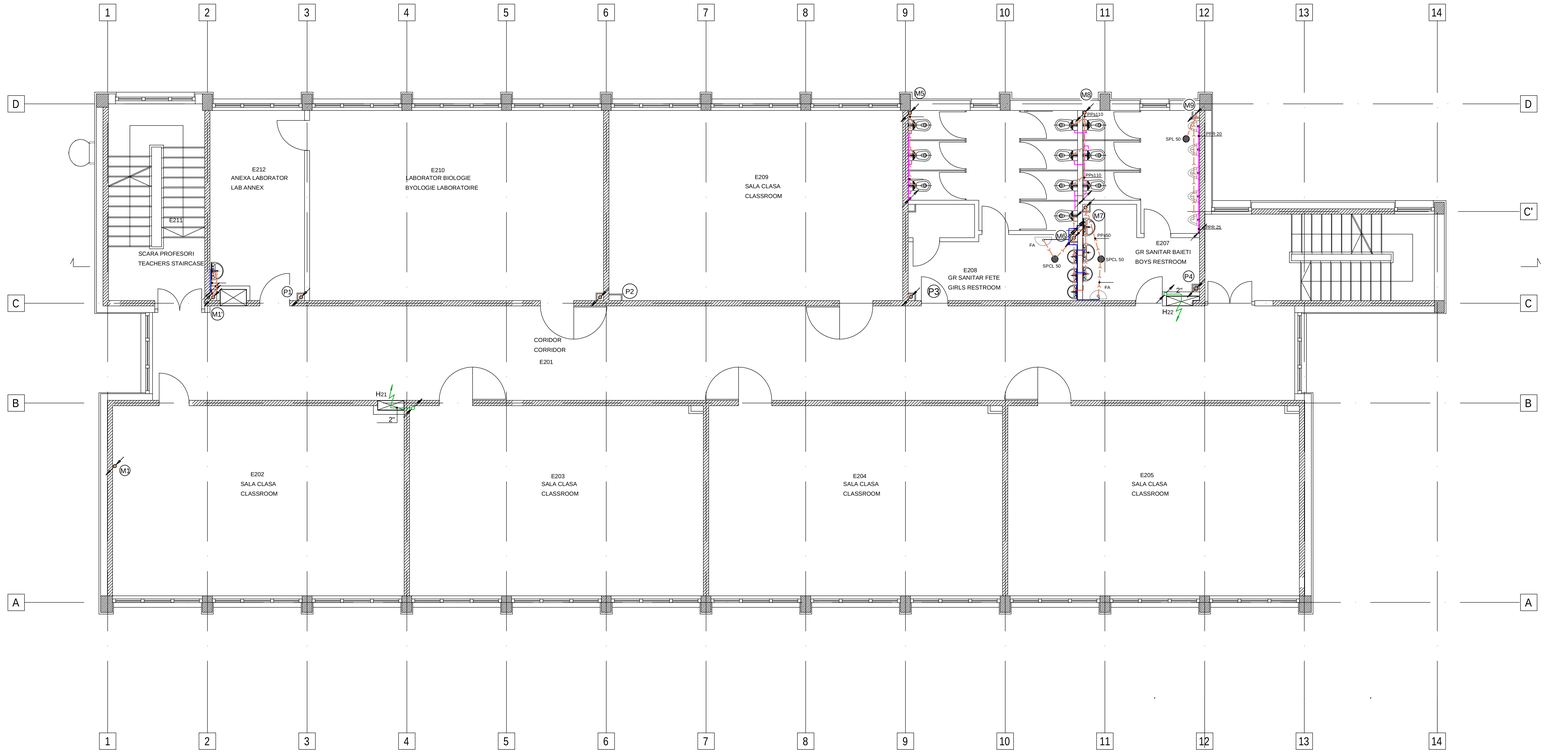

EXECUTAREA LUCRARILOR DE MONTAJ A INSTALATIEI SANITARE SE VA FACE CU RESPECTAREA PRESCRIPTIILOR DIN CAIETELE DE SARCINI SPECIFICE ACESTUI TIP DE LUCRARI

THE EXECUTION OF THE FIXING WORKS FOR SANITARY INSTALLATION WILL BE CARRIED OUT ACCORDING TO THE PROVISIONS OF THE TECHNICAL SPECIFICATIONS THAT ARE INTENDED FOR THIS TYPE OF WORKS.

NOTE :

* The present drawing will be consulted with together plans : A - S - 001, A - S - 002, A - S - 003, A - S - 005, A - S - 006, A - S - 007 and A - S - 008 .

* The legend will be consulted in the plan no. A - S - 007.

NOTA :

* Prezentul plan se va consulta impreuna cu urmatoarele planse : A - S - 001, A - S - 002, A - S - 003, A - S - 005, A - S - 006, A - S - 007 and A - S - 008

* Legenda se va consulta in planul A - S - 007