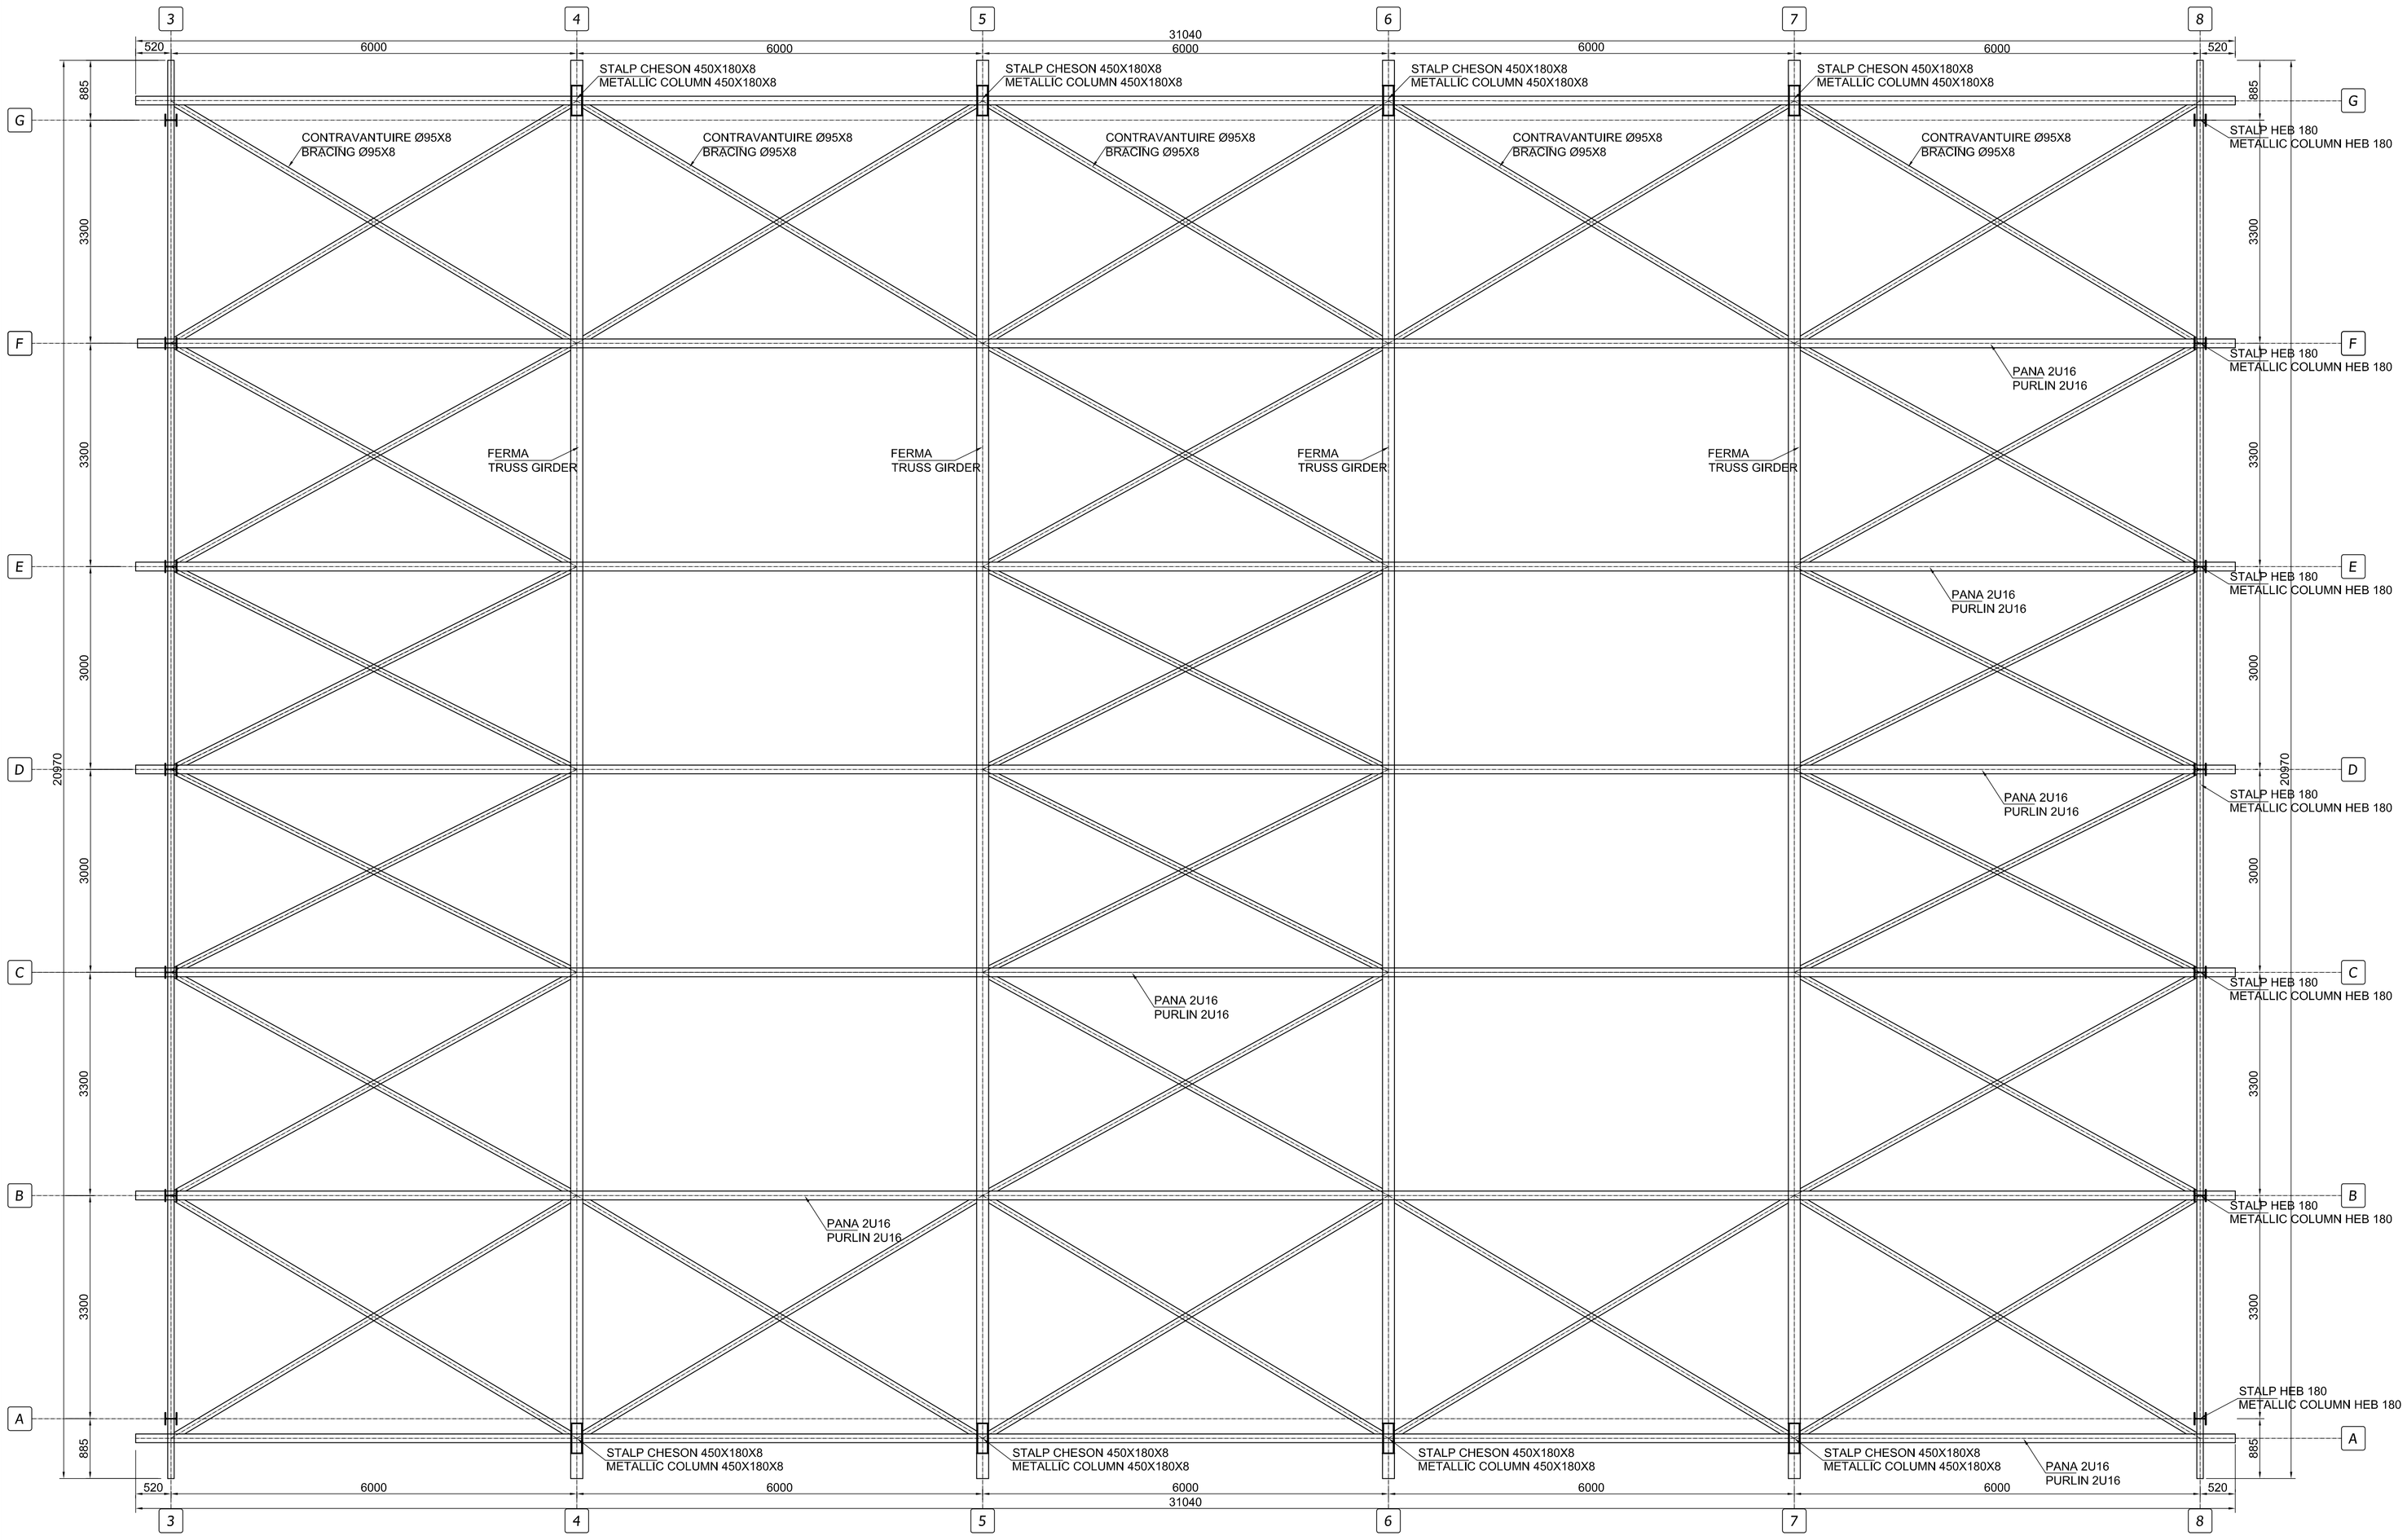

NOTA :
1.Toate piesele in contact se vor suda continuu,grosimea sudurii
filnd de 0,7t (unde t=grosimea celei mai subtiri piese).
2.Piesele metalice se vor proteja prin grunduire si vopsire.
3.Sudurile vor avea clasa de calitate II.

NOTE :
1.All linket items will be continuously welded,while the thickness
is maintained at 0,7t (t=the thinnest item`s thickness).
2.Metallic items will be protected by grounding and painting.
3.The junctures will have second-th class quality.

MATERIALE :
LAMINATE : OL 37 - 3K
OLT45 - 3K
Electrozi : BAZICI

MATERIALS :
ROLLED STEEL : OL 37 - 3K
OLT45 - 3K
Electrode type : BAZICI

CLASA DE IMPORTANTA A CONSTRUCTIEI CONFORM P100/92 ESTE II
CATEGORIA DE IMPORTANTA CONFORM HG nr. 766/97 este (B)

THE CONSTRUCTION IMPORTANCE CLASS, ACCORDING TO P 100/92, IS II
THE IMPORTANCE CATEGORY, ACCORDING TO HG 766/97 IS "B"

M.L.P.A.T. VERIFIER VERIFICATOR M.L.P.A.T	NAME: NUME :	SIGNATURE: SEMNATURA:	REQUEST: CERINTA:	REPORT / EXAMINATION NO / DATE REFERAT / EXPERTIZA NR. / DATA

PROJECT DESIGN COORDINATOR: COORDONATOR PROIECT:
THE LOUIS BERGER GROUP, INC

BUCHAREST SCHOOL INFRASTRUCTURE REHABILITATION / REABILITAREA INFRASTRUCTURII EDUCATIONALE IN MUNICIPIUL BUCURESTI

DESIGNER: PROIECTANT:
CONSILIER CONSTRUCT

	Modif	Date / Data	DSIGNED BY / PROIECTAT	VERIFIED BY / VERIFICAT	PROJ DIR. / SEF PROIECT
M4					
M3					
M2					
M1					

BENEFICIAR:
PRIMARIA MUNICIPIULUI BUCURESTI

	NAME / NUME	SIGN. / SEMNATURA
DESIGNED BY PROIECTAT	ING. A. ADAM	
VERIFIED BY VERIFICAT	ING. G. GHICA	
PROJ. DIR. SEF PROIECT	ARH. S. ICHIM	

SCHOOL NAME NUME SCOALA	**GENERAL SCHOOL NO. 310 SCOALA GENERALA NR. 310 SPORT HALL / SALA DE SPORT**
TYPE OF WORKS LUCRARE	**Tipical Project/Proiect Tip STRUCTURAL WORKS / LUCRARE DE REZISTENTA BUILDING A / CLADIRE A**
TITLE PLANSA	**PLAN ACOPERIS ROOF PLAN**

DATE / DATA	SCALE / SCARA	EXEMPLAR NR.	PROJ PHASE / FAZA PROIECT	PROJ. NO / NR.PROIECT	DRWG. NO. / NR. PLANSA
07/2006	**1 : 50**		**P.T.**	**051/S4**	**A-tr1-R002**

It is prohibited to copy, multiply or print this document without written approval of THE LOUIS BERGER GROUP, INC.
Este interzisa copierea, multiplicarea si imprumutarea documentatiei fara aprobarea scrisa a THE LOUIS BERGER GROUP, INC.