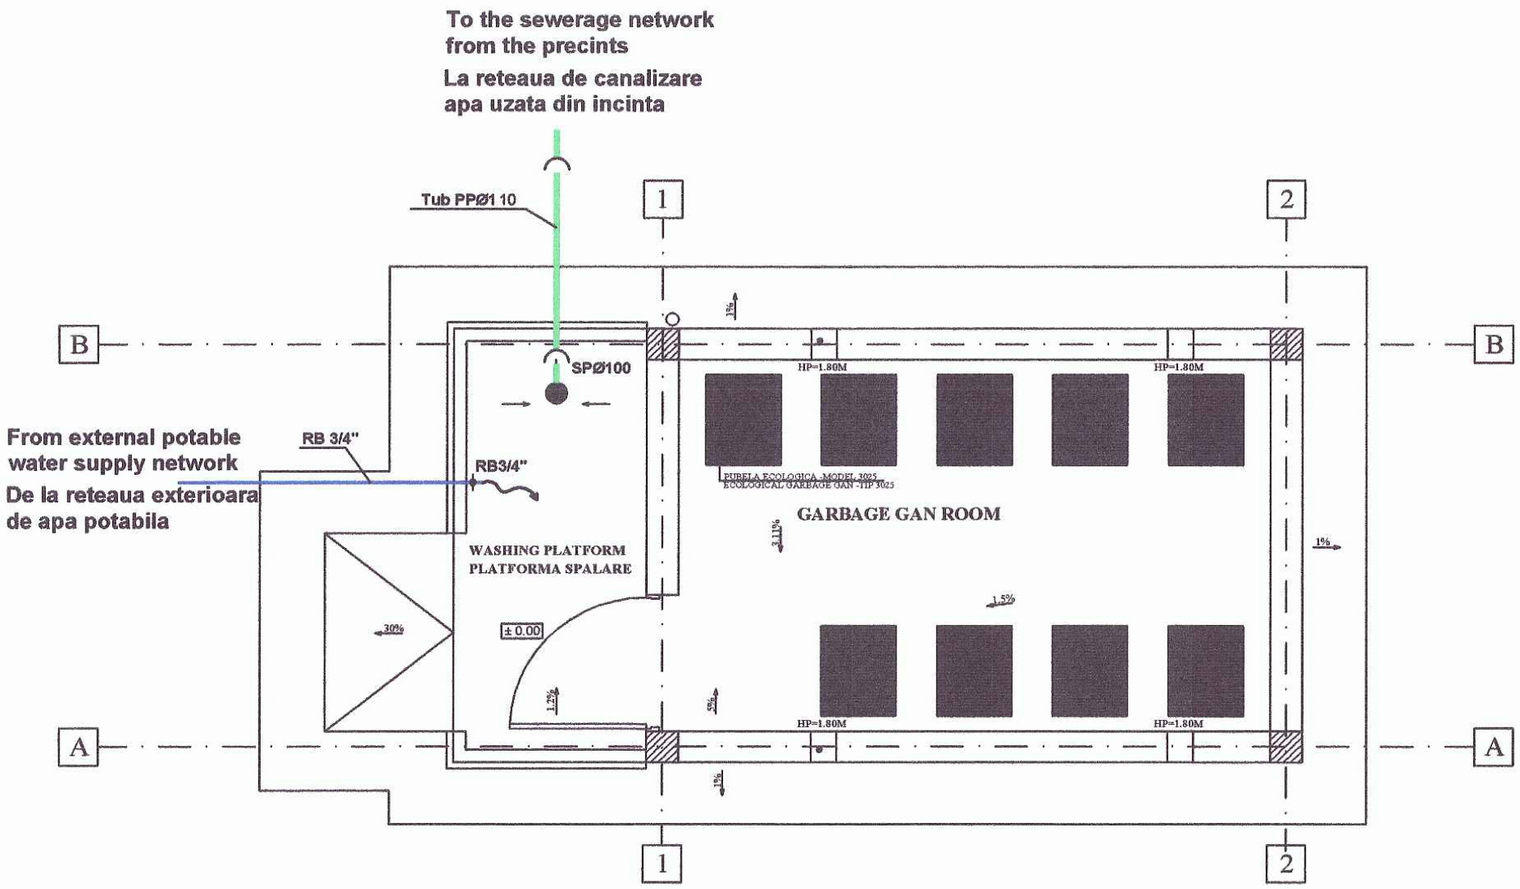

Note generale:
-Executantul lucrarilor de instalatii are obligatia de a verifica cantitatile de materiale si gabaritele echipamentelor, inainte de ofertare, procurarea materialelor si inceperea executiei,si de a semnala eventualele neconcordante proiectantului.
-Executantii vor cuprinde la faza de ofertare toate materialele marunte necesare executarii si punerii in functiune a instalatiilor in conformitate cu specificul materialelor folosite.
-Cotele indicate in desen vor fi preferate cotelor masurate pe desen.

General considerations:
-The executor of the installation project have the duty to check quantity of materials, equipments dimensions, before contracting, procurement of materials, starting execution and to announce eventual differences to the designer.
-The executor will include in the offer all the necessary materials for execution according to the specific equipments.
-Suggested dimensions on the drawing will be preferred to the measured dimensions.

LEGEND :

LEGENDA :

	Potable water supply pipe,zincated steel tube Conducta de alimentare cu apa potabila, din teava zincata
Tub PPØ110	Wastewater sewer, polypropylene tubes Colector de canalizare menajera, din tuburi de polipropilena
RB 3/4"	Ball valve, 3/4" diameter Robinet de inchidere, cu bila, 3/4"
SPØ100	Floor trap, from enamel cast iron, Ø 100 Sifon de pardoseala din fonta emailata Ø100

PROJECT DESIGN COORDINATOR:
COORDINATOR PROIECT:
THE LOUIS BERGER GROUP, INC

BUCHAREST SCHOOLS INFRASTRUCTURE REHABILITATION / REABILITAREA INFRASTRUCTURII EDUCATIONALE IN MUNICIPIUL BUCURESTI

DESIGNER/PROIECTANT: CONSILIER CONSTRUCT S.R.L.

Modif	Date/Data	DESIGNED BY/PROIECTAT	VERIFIED BY/ VERIFICAT	PROJ. DIR./SEF PROIEC
M4				
M3				
M2				
M1				

BENEFICIARY/BENEFICIAR
MUNICIPALITY OF BUCHAREST
PRIMARIA MUNICIPIULUI BUCURESTI

SCHOOL NAME/ NUME SCOALA: GENERAL SCHOOL NO. 148 /SCOALA GENERALA NR. 148

	NAME/ NUME	SIGNAT./SEMNATURA
DESIGNED BY PROIECTAT	ING. BOGDAN BACILA	
VERIFIED BY VERIFICAT	ING. AUREL BORCAN	
PROJ. DIR. SEF PROIECT	ARH. L. SURDOIU	

TYPE OF WORKS/ LUCRARE: **INSTALLATIONS WORKS / LUCRARI DE INSTALATII**
WASTE DEPOT/GHENA ECOLOGICA DE GUNOI

TITLE/ PLANSA: **GROUND FLOOR PLAN.SANITARY INSTALLATIONS**
PLAN PARTER. INSTALATII SANITARE

DATE/ DATA	SCALE/ SCARA	EXEMPLAR NR.	PROJ. PHASE/FAZA PROIECT	PROJ. No./Nr.PROIECT	DRWG. No./Nr. PLANSA
02/2006	1:50		Detailed Design Proiect tehnic	099/S5	EP-S-01

It is prohibited to copy, multiply or print this document without written approval of THE LOUIS BERGER GROUP, INC.
Este interzisa copierea, multiplicarea si imprumutarea documentatiei fara aprobarea scrisa a THE LOUIS BERGER GROUP, INC.