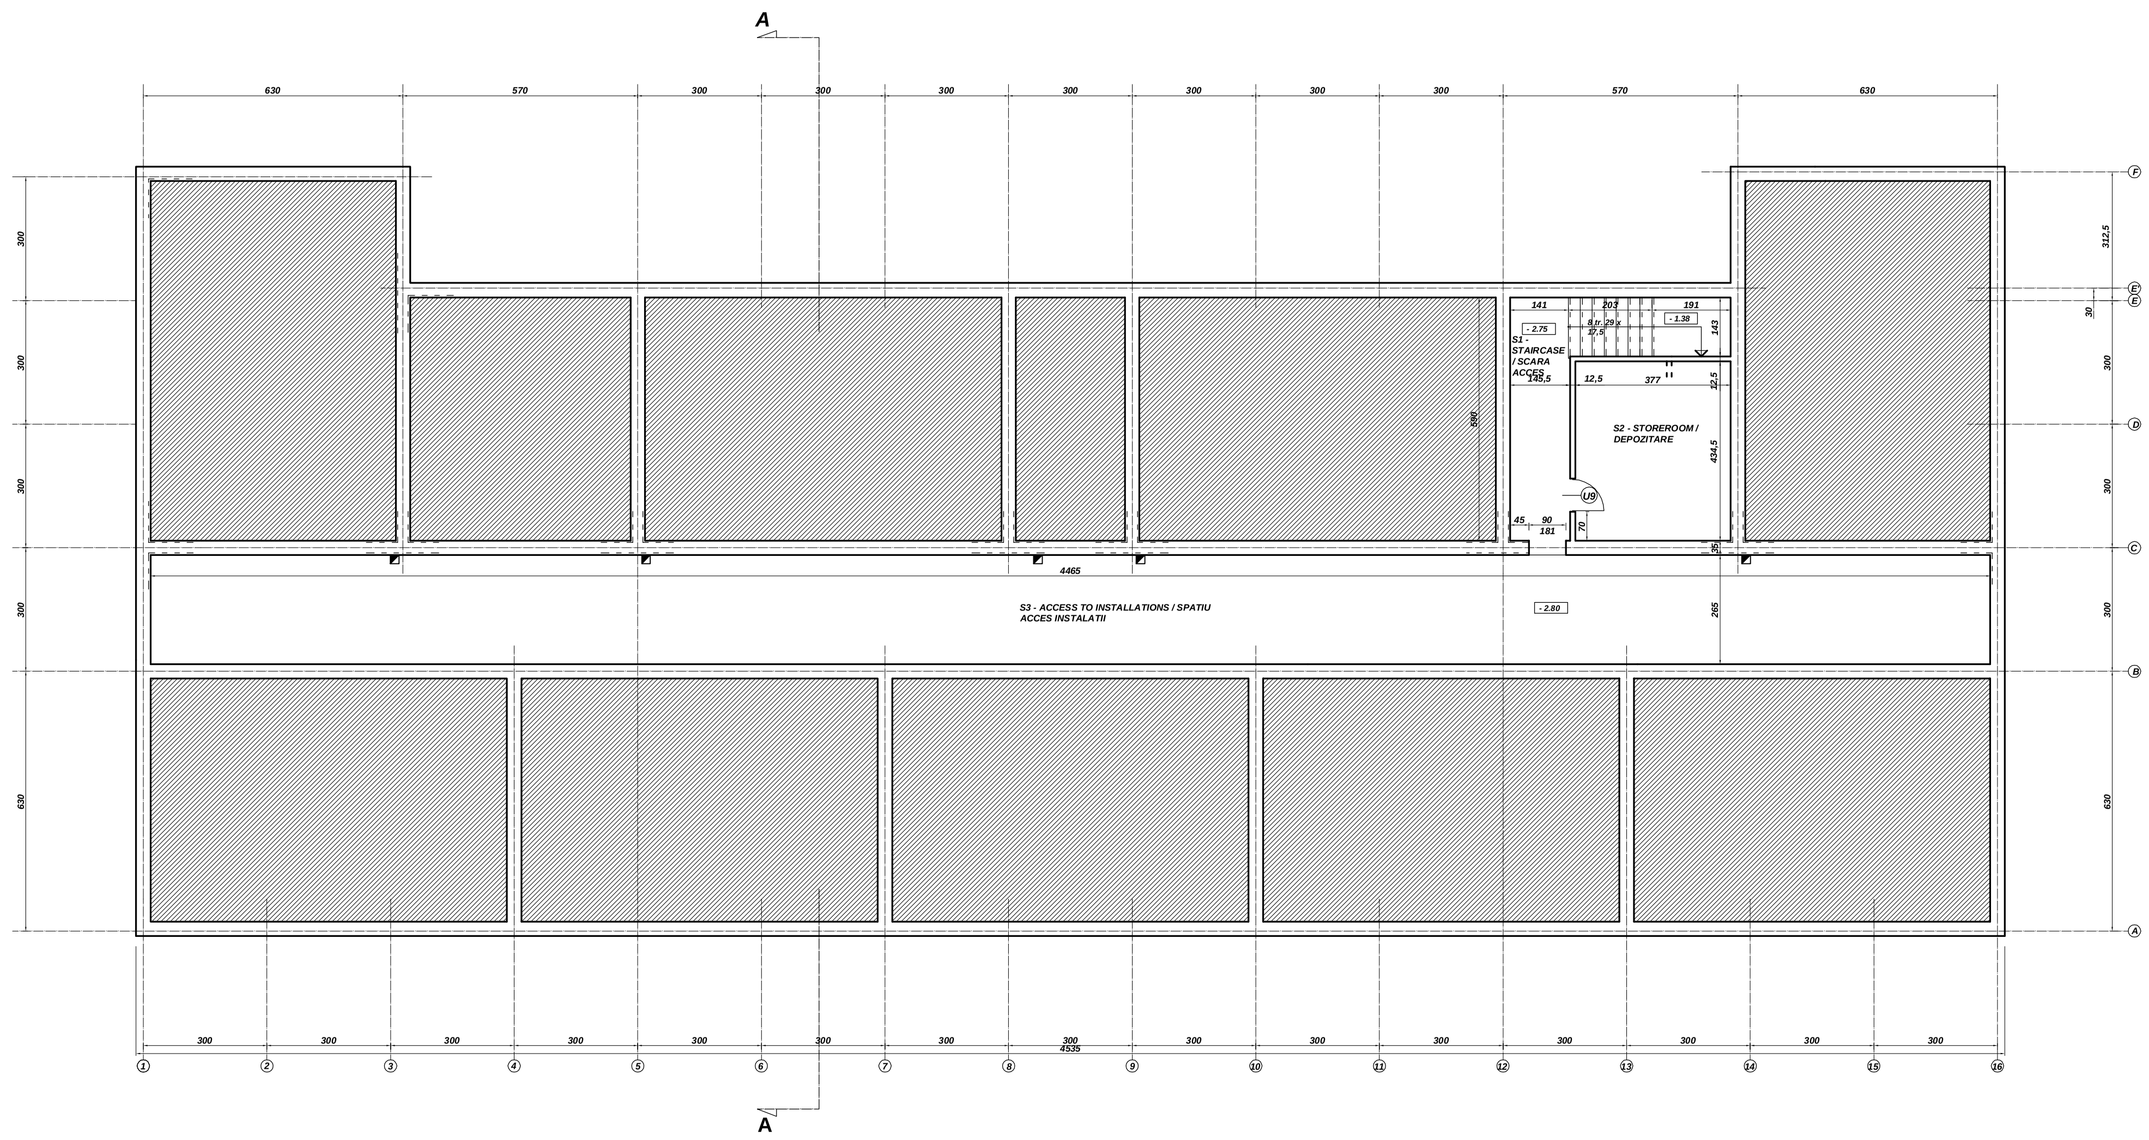

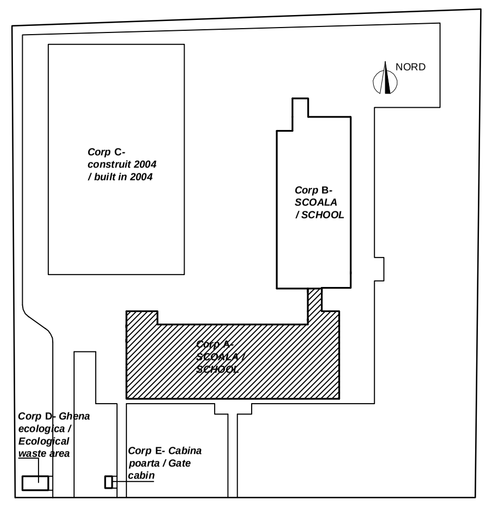

NOTE / NOTA:
SIGNIFICANCE CATEGORY OF BUILDING C (NORMAL) -ACCORDING TO HGR 766 / CATEGORIA DE IMPORTANTA A CONSTRUCTIEI C (NORMALA) -CONFORM HGR 776.
SIGNIFICANCE CLASS OF BUILDING II -ACCORDING TO P100 / CLASA DE IMPORTANTA A CONSTRUCTIEI II -CONFORM P100
AMOUNT OF FIRE RESISTANCE OF BUILDING II -ACCORDING TO TABLE 2.1.9. OF NORMATIVE P188/99 / GRADUL DE REZISTENTA LA FOC AL CONSTRUTIEI II -CONFORM TABEL 2.1.9. DIN NORMATIVUL P188/99.
ALL MEASUREMENTS SHOULD BE MADE ON SITE/TOATE MASURATORILE SA SE FACA LA FATA LOCULUI

ALL THE DOORS LOCATED ON THE HALLS AND AT THE STAIRCASES SHALL HAVE SELF-CLOSING SYSTEM/
USILE AMPLASATE LA CASELE SCARILOR SI PE CORIDOARE VOR FI PREVAZUTE CU SISTEME DE AUTOINCHIDERE LENTA

S 1	STAIRCASE SCARA ACCES	18,18	mozaic si ciment sclivisit/terazzo + polished cement	interior washable paint / zugraveli lavabile	zugraveala pe termoizolatie polistiren expandat 5cm washable paint on expanded polystyrene 5cm
S 2	STOREROOM DEPOZITARE	16,38	ciment sclivisit / polished cement	beton aparent / concrete walls	zugraveala pe termoizolatie polistiren expandat 5cm washable paint on expanded polystyrene 5cm
S 3	ACCESS TO INSTALLATIONS SPATIU ACCES INSTALATII	118,32	ciment sclivisit / polished cement	beton aparent / concrete walls	zugraveala pe termoizolatie polistiren expandat 5cm washable paint on expanded polystyrene 5cm

USEFUL AREA / SUPRAFATA UTILA SU = 152,88 MP
BUILT AREA / SUPRAFATA CONSTRUITA SC = 189,74 MP

VERIFICATOR M.L.P.A.T.	NUME	SEMNATURA	CERINTA	REFERAT / EXPERTIZA NR. / DATA

PROJECT DESIGN COORDINATOR: COORDINATOR PROIECT: THE LOUIS BERGER GROUP, INC

BUCHAREST SCHOOLS INFRASTRUCTURE REHABILITATION / REABILITAREA INFRASTRUCTURII EDUCATIONALE IN MUNICIPIUL BUCURESTI

DESIGNER/PROIECTANT:
SC CONSILIER CONSTRUCT SRL
str. Stupca nr. 6 - Bucuresti
J 40 / 7395 / 95 - R 7738294

M4				
M3				
M2				
M1				
Modif	Date/Data	DESIGNED BY/PROIECTAT	VERIFIED BY/ VERIFICAT	PROJ. DIR./SEF PROIECT

BENEFICIARY/BENEFICIAR
MUNICIPALITY OF BUCHAREST
PRIMARIA MUNICIPIULUI BUCURESTI

SCHOOL NAME/ NUME SCOALA: **SCHOOL no. 20, "SIMION MEHEDINTI"**
SCOALA nr. 20, "SIMION MEHEDINTI"

	NAME/ NUME	SIGNAT./SEMNATURA
DESIGNED BY PROIECTAT	**c.arh. Teodor Banica**	
VERIFIED BY VERIFICAT	**arh. Smaranda Baclu**	
PROJ. DIR. SEF PROIECT	**arh. Constanta Carp**	

TYPE OF WORKS/ LUCRARE: **ARCHITECTURAL WORKS / LUCRARE DE ARHITECTURA**
SCHOOL - BUILDING A / SCOALA - CORP A

TITLE/ PLANSA: **BASEMENT PLAN**
PLAN SUBSOL

DATE/ DATA	SCALE / SCARA	EXEMPLAR NR.	PROJ. PHASE/FAZA PROIECT	PROJ. No./Nr.PROIECT	DRWG. No./Nr. PLANSA
08 / 2006	**1:100**		**Detailed Design** **Proiect tehnic**	**076 / S3**	**A - AR/001**

It is prohibited to copy, multiply or print this document without written approval of THE LOUIS BERGER GROUP, INC.
Este interzisa copierea, multiplicarea si imprumutarea documentatiei fara aprobarea scrisa a THE LOUIS BERGER GROUP, INC.