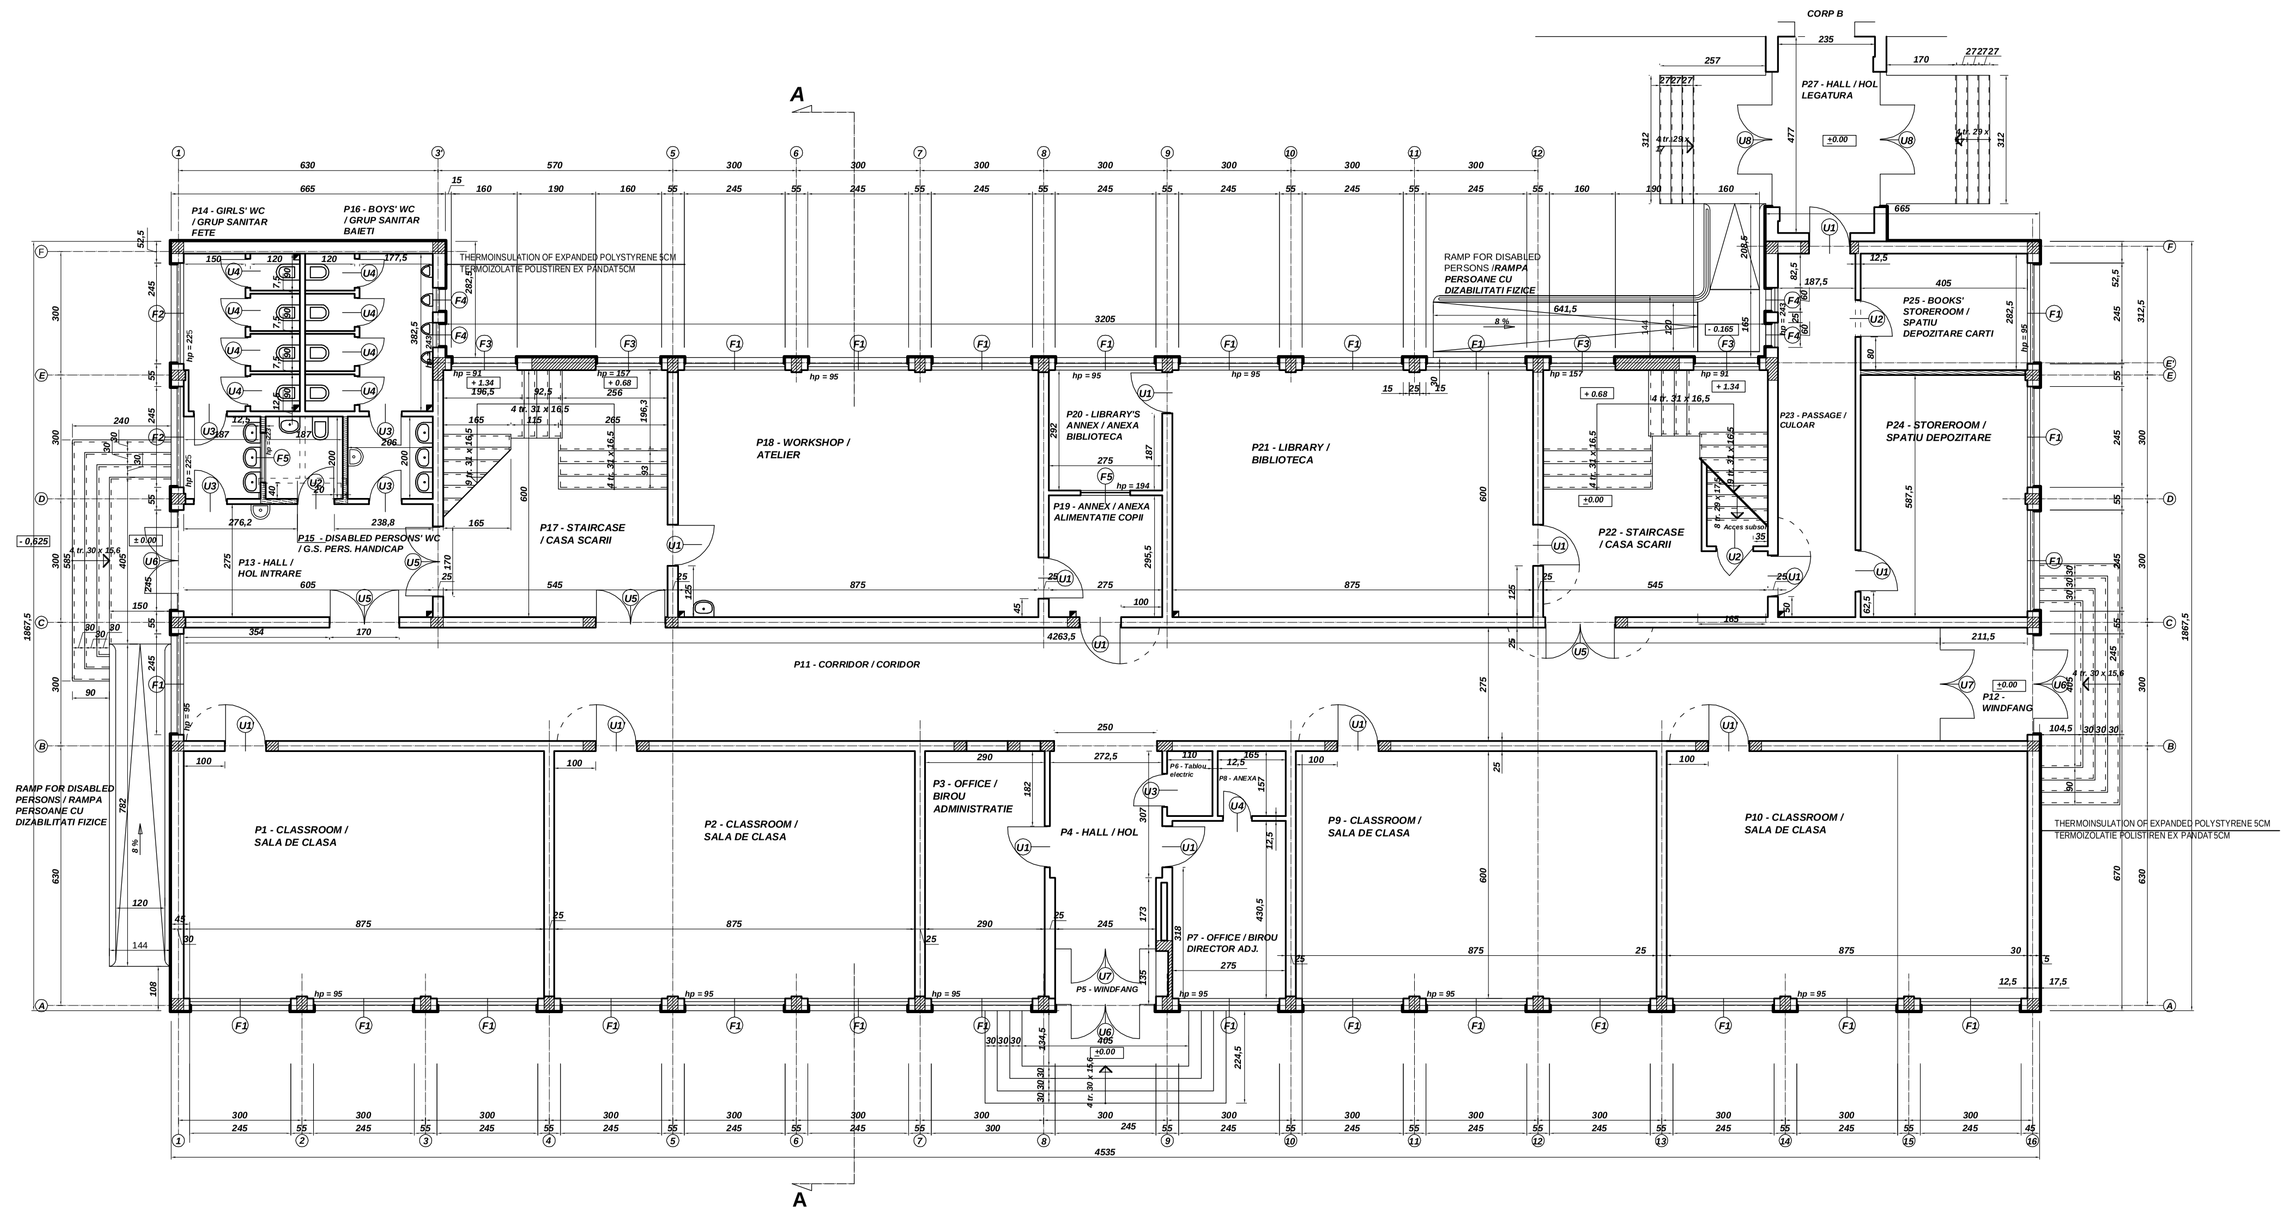

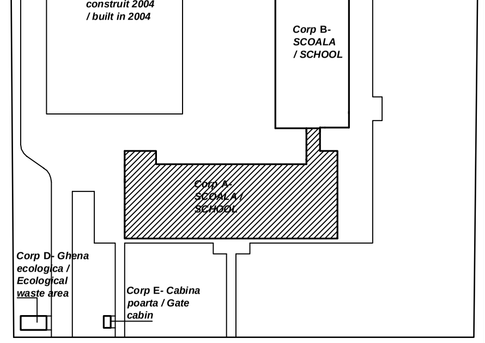

TABLE OF AREAS AND FINISHING / TABEL SUPRAFE•E SI FINISAJE

NO. NR.	FUNCTION / FUNC•IUNEA	area(sqm) aria(mp)	flooring pardoseli	walls pere•i	ceilings tavane
P 1	CLASSROOM SALA DE CLASA	52,50	Vinyl floor covering / PVC de trafic intens	int. wearproof paint h=1,50m;int. washable paint vopsitorii acrilice h=1,50m; zugraveli lavabile	interior washable paint / zugr•veli lavabile
P 2	CLASSROOM SALA DE CLASA	52,50	Vinyl floor covering / PVC de trafic intens	int. wearproof paint h=1,50m;int. washable paint vopsitorii acrilice h=1,50m; zugraveli lavabile	interior washable paint / zugr•veli lavabile
P 3	OFFICE BIROU	17,40	classic parquet / parchet clasic	interior washable paint / zugr•veli lavabile	interior washable paint / zugr•veli lavabile
P 4	HALL HOL	13,22	ceramic tiles / gresie ceramic• antiderapant•	int. wearproof paint h=1,50m;int. washable paint vopsitorii acrilice h=1,50m; zugraveli lavabile	interior washable paint / zugr•veli lavabile
P 5	WINDFANG WINDFANG	3,31	ceramic tiles / gresie ceramic• antiderapant•	int. wearproof paint h=1,50m;int. washable paint vopsitorii acrilice h=1,50m; zugraveli lavabile	interior washable paint / zugr•veli lavabile
P 6	ELECTRICAL ROOM TABLOU ELECTRIC	1,73	Vinyl floor covering / PVC de trafic intens	interior washable paint / zugr•veli lavabile	interior washable paint / zugr•veli lavabile
P 7	PRINCIPAL'S OFFICE BIROU DIRECTOR ADJ.	11,84	classic parquet / parchet clasic	interior washable paint / zugr•veli lavabile	interior washable paint / zugr•veli lavabile
P 8	ANNEX ROOM DEBARA	2,59	Vinyl floor covering / PVC de trafic intens	interior washable paint / zugr•veli lavabile	interior washable paint / zugr•veli lavabile
P 9	CLASSROOM SALA DE CLASA	52,50	Vinyl floor covering / PVC de trafic intens	int. wearproof paint h=1,50m;int. washable paint vopsitorii acrilice h=1,50m; zugraveli lavabile	interior washable paint / zugr•veli lavabile
P 10	CLASSROOM SALA DE CLASA	52,50	Vinyl floor covering / PVC de trafic intens	int. wearproof paint h=1,50m;int. washable paint vopsitorii acrilice h=1,50m; zugraveli lavabile	interior washable paint / zugr•veli lavabile
P 11	CORRIDOR CORIDOR	117,25	ceramic tiles / gresie ceramic• antiderapant•	int. wearproof paint h=1,50m;int. washable paint vopsitorii acrilice h=1,50m; zugraveli lavabile	interior washable paint / zugr•veli lavabile
P 12	WINDFANG WINDFANG	5,85	ceramic tiles / gresie ceramic• antiderapant•	int. wearproof paint h=1,50m;int. washable paint vopsitorii acrilice h=1,50m; zugraveli lavabile	interior washable paint / zugr•veli lavabile
P 13	HALL HOL INTRARE	17.58	ceramic tiles / gresie ceramic• antiderapant•	int. wearproof paint h=1,50m;int. washable paint vopsitorii acrilice h=1,50m; zugraveli lavabile	interior washable paint / zugr•veli lavabile
P 14	GIRLS' WC GRUP SANIT. FETE	14,07	ceramic tiles / gresie ceramic• antiderapant•	faience to h=2,10 m; interior washable paint faian•• pân• la h=2,10 m; zugr•veli lavabile	interior washable paint / zugr•veli lavabile
P 15	DISABLED PERSONS' WC GRUPSANIT. PERS. HANDICAP.	3,74	ceramic tiles / gresie ceramic• antiderapant•	faience to h=2,10 m; interior washable paint faian•• pân• la h=2,10 m; zugr•veli lavabile	interior washable paint / zugr•veli lavabile
P 16	BOYS' WC GRUP SANIT. BAIETI	15,50	ceramic tiles / gresie ceramic• antiderapant•	faience to h=2,10 m; interior washable paint faian•• pân• la h=2,10 m; zugr•veli lavabile	interior washable paint / zugr•veli lavabile
P 17	STAIRCASE CASA SCARII	32,70	ceramic tiles / gresie ceramic• antiderapant•	int. wearproof paint h=1,50m;int. washable paint vopsitorii acrilice h=1,50m; zugraveli lavabile	interior washable paint / zugr•veli lavabile
P 18	WORKSHOP ATELIER	52,50	Vinyl floor covering / PVC de trafic intens	faience to h=2,10 m; interior washable paint faian•• pân• la h=2,10 m; zugr•veli lavabile	interior washable paint / zugr•veli lavabile
P 19	ANNEX ANEXA ALIM. COPII	8,13	ceramic tiles / gresie ceramic• antiderapant•	int. wearproof paint h=1,50m;int. washable paint vopsitorii acrilice h=1,50m; zugraveli lavabile	interior washable paint / zugr•veli lavabile
P 20	LIBRARY'S ANNEX ANEXA BIBLIOTECA	8,03	Vinyl floor covering / PVC de trafic intens	int. wearproof paint h=1,50m;int. washable paint vopsitorii acrilice h=1,50m; zugraveli lavabile	interior washable paint / zugr•veli lavabile
P 21	LIBRARY BIBLIOTECA	52,50	Vinyl floor covering / PVC de trafic intens	int. wearproof paint h=1,50m;int. washable paint vopsitorii acrilice h=1,50m; zugraveli lavabile	interior washable paint / zugr•veli lavabile
P 22	STAIRCASE CASA SCARII	32,70	ceramic tiles / gresie ceramic• antiderapant•	int. wearproof paint h=1,50m;int. washable paint vopsitorii acrilice h=1,50m; zugraveli lavabile	interior washable paint / zugr•veli lavabile
P 23	PASSAGE CULOAR	16,55	ceramic tiles / gresie ceramic• antiderapant•	int. wearproof paint h=1,50m;int. washable paint vopsitorii acrilice h=1,50m; zugraveli lavabile	interior washable paint / zugr•veli lavabile
P 24	STOREROOM SPATIU DEPOZITARE	28,65	Vinyl floor covering / PVC de trafic intens	interior washable paint / zugr•veli lavabile	interior washable paint / zugr•veli lavabile
P 25	BOOKS' STOREROOM DEPOZIT CARTI	11,44	Vinyl floor covering / PVC de trafic intens	int. wearproof paint h=1,50m;int. washable paint vopsitorii acrilice h=1,50m; zugraveli lavabile	interior washable paint / zugr•veli lavabile
P 26	HALL HOL INTRARE	11,21	ceramic tiles / gresie ceramic• antiderapant•	int. wearproof paint h=1,50m;int. washable paint vopsitorii acrilice h=1,50m; zugraveli lavabile	interior washable paint / zugr•veli lavabile
P 27	ANNEX ANEXA	5,33	Vinyl floor covering / PVC de trafic intens	interior washable paint / zugr•veli lavabile	interior washable paint / zugr•veli lavabile

USEFUL AREA / SUPRAFATA UTILA SU = 693,82 MP
BUILT AREA / SUPRAFATA CONSTRUITA SC = 733,36 MP

NOTE / NOTA:
SIGNIFICANCE CATEGORY OF BUILDING C (NORMAL) -ACCORDING TO HGR 766 / CATEGORIA DE IMPORTANTA A CONSTRUCTIEI C (NORMALA) -CONFORM HGR 776.
SIGNIFICANCE CLASS OF BUILDING II -ACCORDING TO P100 / CLASA DE IMPORTANTA A CONSTRUCTIEI II -CONFORM P100
AMOUNT OF FIRE RESISTANCE OF BUILDING II -ACCORDING TO TABLE 2.1.9. OF NORMATIVE P188/99 / GRADUL DE REZISTENTA LA FOC AL CONSTRUTIEI II -CONFORM TABEL 2.1.9. DIN NORMATIVUL P188/99.
ALL MEASUREMENTS SHOULD BE MADE ON SITE/TOATE MASURATORILE SA SE FACA LA FATA LOCULUI

ALL THE DOORS LOCATED ON THE HALLS AND AT THE STAIRCASES SHALL HAVE SELF-CLOSING SYSTEM/
USILE AMPLASATE LA CASELE SCARILOR SI PE CORIDOARE VOR FI PREVAZUTE CU SISTEME DE AUTOINCHIDERE LENTA

LEGENDA/LEGEND

PERETI DEMOLATI /DEMOLISHED WALLS

PERETI NOU CONSTRUITI /NEW WALLS

VERIFICATOR M.L.P.A.T.	NUME	SEMNATURA	CERINTA	REFERAT / EXPERTIZA NR. / DATA

PROJECT DESIGN COORDINATOR: / COORDINATOR PROIECT: THE LOUIS BERGER GROUP, INC

BUCHAREST SCHOOLS INFRASTRUCTURE REHABILITATION / REABILITAREA INFRASTRUCTURII EDUCATIONALE IN MUNICIPIUL BUCURESTI

DESIGNER/PROIECTANT:
SC CONSILIER CONSTRUCT SRL
str. Stupca nr. 6 - Bucuresti
J 40 / 7395 / 95 - R 7738294

M4				
M3				
M2				
M1				
Modif	Date/Data	DESIGNED BY/PROIECTAT	VERIFIED BY/ VERIFICAT	PROJ. DIR./SEF PROIECT

BENEFICIARY/BENEFICIAR
MUNICIPALITY OF BUCHAREST
PRIMARIA MUNICIPIULUI BUCURESTI

SCHOOL NAME/ NUME SCOALA: **SCHOOL no. 20, "SIMION MEHEDINTI" SCOALA nr. 20, "SIMION MEHEDINTI"**

	NAME/ NUME	SIGNAT./SEMNATURA
DESIGNED BY PROIECTAT	**c.arh. Teodor Banica**	
VERIFIED BY VERIFICAT	**arh. Smaranda Baclu**	
PROJ. DIR. SEF PROIECT	**arh. Constanta Carp**	

TYPE OF WORKS/ LUCRARE: **ARCHITECTURAL WORKS / LUCRARE DE ARHITECTURA**
SCHOOL - BUILDING A / SCOALA - CORP A

TITLE/ PLANSA: **GROUND FLOOR PLAN**
PLAN PARTER

DATE/ DATA	SCALE / SCARA	EXEMPLAR NR.	PROJ. PHASE/FAZA PROIECT	PROJ. No./Nr. PROIECT	DRWG. No./Nr. PLANSA
08 / 2006	**1:100**		**Detailed Design Proiect tehnic**	**076 / S3**	**A - AR/002**

It is prohibited to copy, multiply or print this document without written approval of THE LOUIS BERGER GROUP, INC.
Este interzisa copierea, multiplicarea si imprumutarea documentatiei fara aprobarea scrisa a THE LOUIS BERGER GROUP, INC.