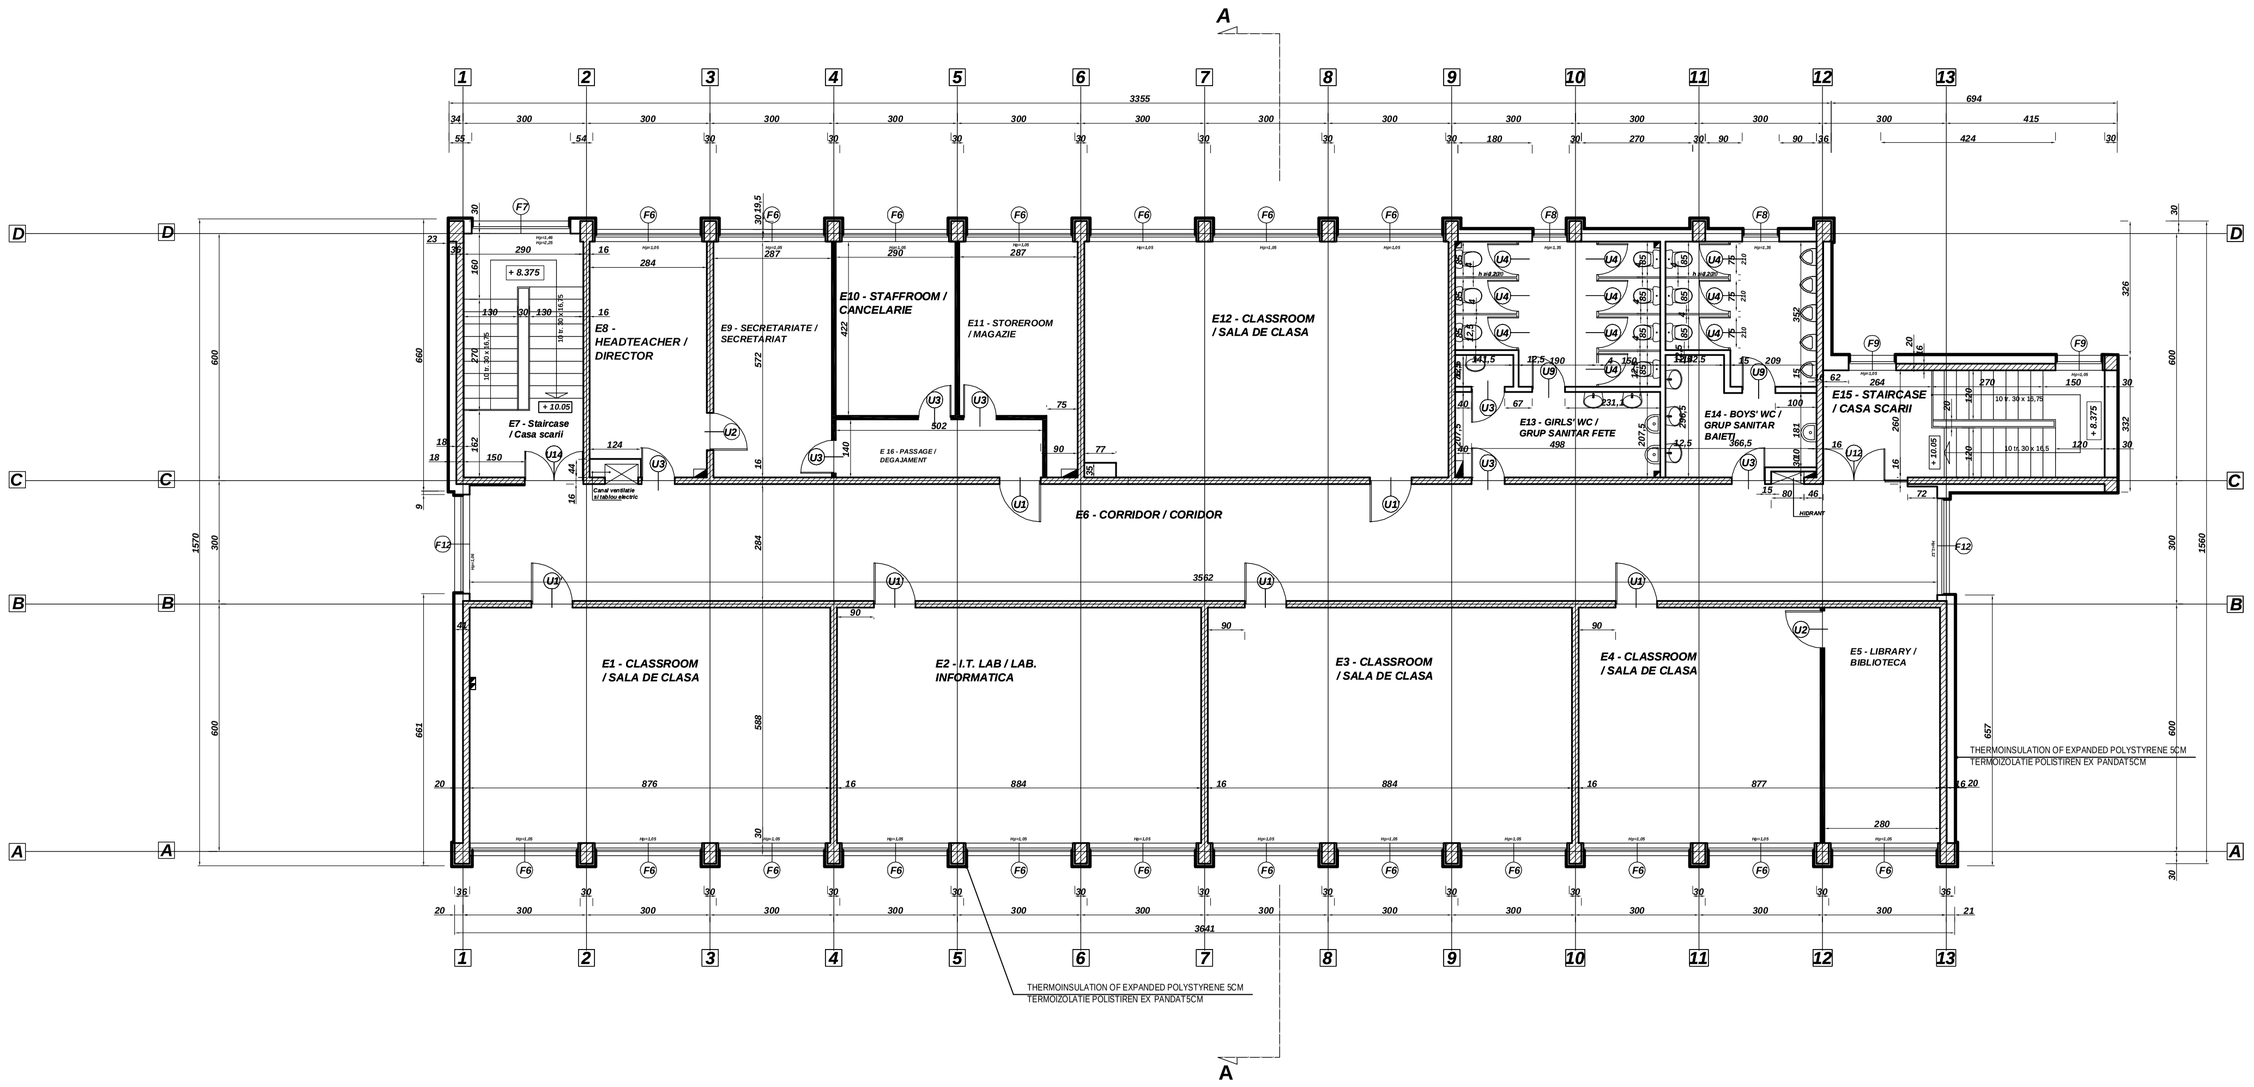

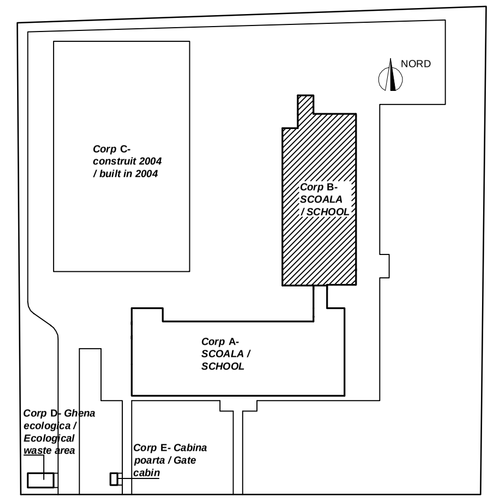

LEGENDA

PERETI DEMOLATI

PERETI NOU CONSTRUITI

TABLE OF AREAS AND FINISHING / TABEL SUPRAFE•E SI FINISAJE

NO. NR.	FUNCTION / FUNC•IUNEA	area(sqm) aria(mp)	flooring pardoseli	walls pere•i	ceilings tavane
E 1	CLASSROOM CLAS•	50,16	Vinyl floor covering / PVC de trafic intens	int. wearproof paint h=1,50m;int. washable paint vopsitorii acrilice h=1,50m; zugraveli lavabile	interior washable paint / zugr•veli lavabile
E 2	IT LABORATORY Laborator INFORMATICA	50,56	Vinyl floor covering / PVC de trafic intens	int. wearproof paint h=1,50m;int. washable paint vopsitorii acrilice h=1,50m; zugraveli lavabile	interior washable paint / zugr•veli lavabile
E 3	CLASSROOM CLAS•	50,56	Vinyl floor covering / PVC de trafic intens	int. wearproof paint h=1,50m;int. washable paint vopsitorii acrilice h=1,50m; zugraveli lavabile	interior washable paint / zugr•veli lavabile
E 4	CLASSROOM CLAS•	33,55	Vinyl floor covering / PVC de trafic intens	int. wearproof paint h=1,50m;int. washable paint vopsitorii acrilice h=1,50m; zugraveli lavabile	interior washable paint / zugr•veli lavabile
E 5	LIBRARY BIBLIOTECA	16,46	Vinyl floor covering / PVC de trafic intens	int. wearproof paint h=1,50m;int. washable paint vopsitorii acrilice h=1,50m; zugraveli lavabile	interior washable paint / zugr•veli lavabile
E 6	CORRIDOR CORIDOR	101,62	ceramic tiles / gresie ceramic• antiderapanta	int. wearproof paint h=1,50m;int. washable paint vopsitorii acrilice h=1,50m; zugraveli lavabile	interior washable paint / zugr•veli lavabile
E 7	STAIR CASE CASA SCARII	17,16	ceramic tiles / gresie ceramic• antiderapanta	int. wearproof paint h=1,50m;int. washable paint vopsitorii acrilice h=1,50m; zugraveli lavabile	interior washable paint / zugr•veli lavabile
E 8	PRINCIPAL'S ROOM CABINET DIRECTOR	15,69	classic parquet / parchet clasic	interior washable paint / zugr•veli lavabile	interior washable paint / zugr•veli lavabile
E 9	SECRETARIATE SECRETARIAT	16,42	Vinyl floor covering / PVC de trafic intens	interior washable paint / zugr•veli lavabile	interior washable paint / zugr•veli lavabile
E 10	TEACHERS ROOM CANCELARIE	12,24	Vinyl floor covering / PVC de trafic intens	interior washable paint / zugr•veli lavabile	interior washable paint / zugr•veli lavabile
E 11	STOREROOM MAGAZIE	13,24	Vinyl floor covering / PVC de trafic intens	interior washable paint / zugr•veli lavabile	interior washable paint / zugr•veli lavabile
E12	CLASSROOM CLAS•	50,56	Vinyl floor covering / PVC de trafic intens	int. wearproof paint h=1,50m;int. washable paint vopsitorii acrilice h=1,50m; zugraveli lavabile	interior washable paint / zugr•veli lavabile
E 13	GIRLS WC GRUP SANITAR FETE	26,20	ceramic tiles / gresie ceramic• antiderapant•	faience to h=2,10 m; interior washable paint faian•• pân• la h=2,10 m; zugr•veli lavabile	interior washable paint / zugr•veli lavabile
E14	BOYS WC GRUP SANITAR BAIETI	20,07	ceramic tiles / gresie ceramic• antiderapant•	faience to h=2,10 m; interior washable paint faian•• pân• la h=2,10 m; zugr•veli lavabile	interior washable paint / zugr•veli lavabile
E 15	STAIR CASE CASA SCARII	17,81	ceramic tiles / gresie ceramic• antiderapant•	int. wearproof paint h=1,50m;int. washable paint vopsitorii acrilice h=1,50m; zugraveli lavabile	interior washable paint / zugr•veli lavabile
E16	PASSAGE DEGAJAMENT	7,03	Vinyl floor covering / PVC de trafic intens	int. wearproof paint h=1,50m;int. washable paint vopsitorii acrilice h=1,50m; zugraveli lavabile	interior washable paint / zugr•veli lavabile

USEFUL AREA / SUPRAFATA UTILA SU=499,33 MP

BUILT AREA / SUPRAFATA CONSTRUITA SC=556,86 MP

NOTE / NOTA:

SIGNIFICANCE CATEGORY OF BUILDING C (NORMAL) -ACCORDING TO HGR 766 / CATEGORIA DE IMPORTANTA A CONSTRUCTIEI C (NORMALA) -CONFORM HGR 776.

SIGNIFICANCE CLASS OF BUILDING II -ACCORDING TO P100 / CLASA DE IMPORTANTA A CONSTRUCTIEI II -CONFORM P100

AMOUNT OF FIRE RESISTANCE OF BUILDING II -ACCORDING TO TABLE 2.1.9. OF NORMATIVE P118/99 / GRADUL DE REZISTENTA LA FOC AL CONSTRUTIEI II -CONFORM TABEL 2.1.9. DIN NORMATIVUL P118/99.

ALL MEASUREMENTS SHOULD BE MADE ON SITE/TOATE MASURATORILE SA SE FACA LA FATA LOCULUI

ALL THE DOORS LOCATED ON THE HALLS AND AT THE STAIRCASES SHALL HAVE SELF-CLOSING SYSTEM/
USILE AMPLASATE LA CASELE SCARILOR SI PE CORIDOARE VOR FI PREVAZUTE CU SISTEME DE AUTOINCHIDERE LENTA

VERIFICATOR M.L.P.A.T.	NUME	SEMNATURA	CERINTA	REFERAT / EXPERTIZA NR. / DATA

PROJECT DESIGN COORDINATOR: / COORDINATOR PROIECT: THE LOUIS BERGER GROUP, INC

BUCHAREST SCHOOLS INFRASTRUCTURE REHABILITATION / REABILITAREA INFRASTRUCTURII EDUCATIONALE IN MUNICIPIUL BUCURESTI

DESIGNER/PROIECTANT:

SC CONSILIER CONSTRUCT SRL
str. Stupca nr. 6 - Bucuresti
J 40 / 7395 / 95 - R 7738294

	Modif	Date/Data	DESIGNED BY/PROIECTAT	VERIFIED BY/ VERIFICAT	PROJ. DIR./SEF PROIECT
M4					
M3					
M2					
M1					

BENEFICIARY/BENEFICIAR: MUNICIPALITY OF BUCHAREST PRIMARIA MUNICIPIULUI BUCURESTI

SCHOOL NAME/ NUME SCOALA: SCHOOL no. 20, "SIMION MEHEDINTI" SCOALA nr. 20, "SIMION MEHEDINTI"

	NAME/ NUME	SIGNAT./SEMNATURA
DESIGNED BY PROIECTAT	c.arh. Teodor Banica	
VERIFIED BY VERIFICAT	arh. Smaranda Baciu	
PROJ. DIR. SEF PROIECT	arh. Constanta Carp	

TYPE OF WORKS/ LUCRARE: ARCHITECTURAL WORKS / LUCRARE DE ARHITECTURA
SCHOOL - BUILDING B / SCOALA - CORP B

TITLE/ PLANSA: 3rd FLOOR PLAN / PLAN ETAJ 3

DATE/ DATA	SCALE / SCARA	EXEMPLAR NR.	PROJ. PHASE/FAZA PROIECT	PROJ. No./Nr.PROIECT	DRWG. No./Nr. PLANSA
08 / 2006	1:100		Detailed Design / Proiect tehnic	076 / S3	B - AR/005

It is prohibited to copy, multiply or print this document without written approval of THE LOUIS BERGER GROUP, INC.
Este interzisa copierea, multiplicarea si imprumutarea documentatiei fara aprobarea scrisa a THE LOUIS BERGER GROUP, INC.