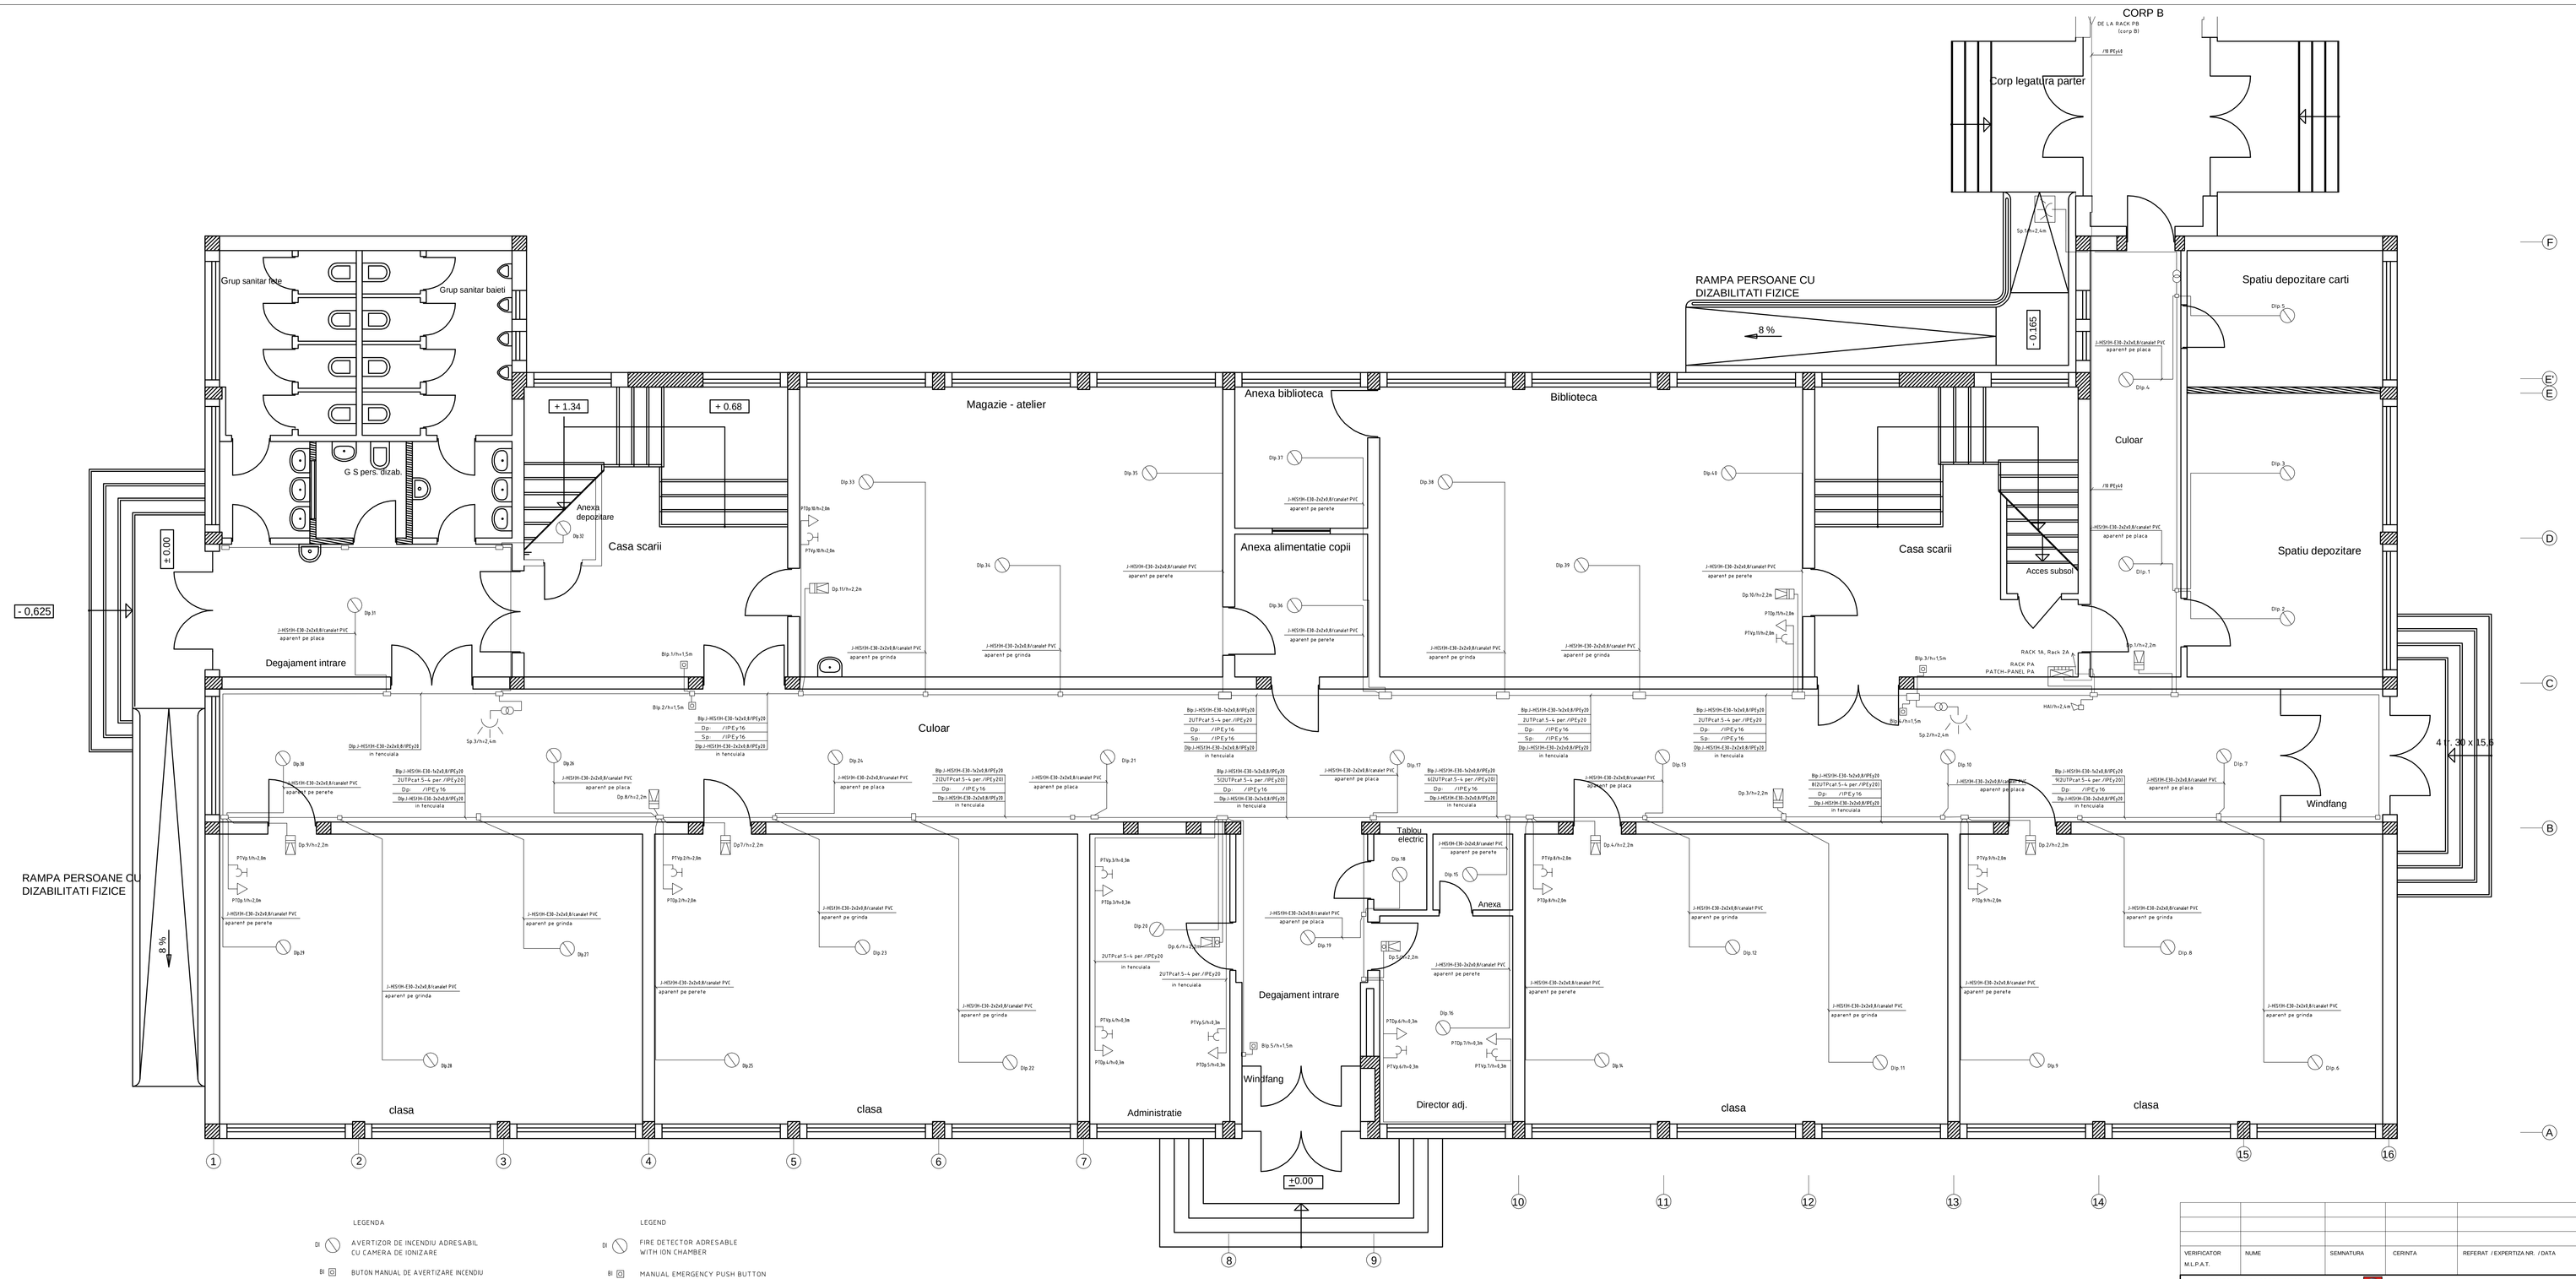

LEGENDA

- Dt — AVERTIZOR DE INCENDIU ADRESABIL CU CAMERA DE IONIZARE
- Bi — BUTON MANUAL DE AVERTIZARE INCENDIU
- PTD — POST TRANSMISIE DATE / PRIZA RJ45
- PTV — POST TELEFONIC / PRIZA RJ45
- D — DIFUZOR CU POTENTIOMETRU LOCAL
- D — DIFUZOR CU REGLAJ NUMAI DIN STATIA DE RADIOAMPLIFICARE
- S — GRUP SONERIE ACTIONAT DIN CANCELARIE PENTRU MONTAJ LA INTERIOR
- DOZA DE PARDOSEALA ECHIPATA CU DOUA PRIZE RJ45
- HAI — HUPA ALARMARE INCENDIU

LEGEND

- Dt — FIRE DETECTOR ADRESABLE WITH ION CHAMBER
- Bi — MANUAL EMERGENCY PUSH BUTTON FOR FIRE DETECTION SYSTEM
- PTD — DATAVOICE SOCKET RJ45
- PTV — TELEPHONE SOCKET RJ45
- D — SPEAKER WITH POTENTIOMETER
- D — SPEAKER WITH LEVEL ADJUSTEMENT ONLY FROM THE APLIFYER STATION
- S — BELL SYSTEM STARTED FROM TEACHERS ROOM INDOOR MOUNT
- FLOOR BOXES FOR TWO SOCKET RJ45
- HAI — BELL FOR FIRE ALARM SYSTEM

VERIFICATOR M.L.P.A.T.	NUME	SEMNATURA	CERINTA	REFERAT /EXPERTIZA NR. / DATA

PROJECT DESIGN COORDINATOR: COORDONATOR PROIECT: THE LOUIS BERGER GROUP, INC

BUCHAREST SCHOOLS INFRASTRUCTURE REHABILITATION / REABILITAREA INFRASTRUCTURII EDUCATIONALE IN MUNICIPIUL BUCURESTI

DESIGNER/PROIECTANT:
SC CONSILIER CONSTRUCT SRL
str. Stupca nr. 6 - Bucuresti
J 40 / 7395 / 95 - R 7738294

M4					
M3					
M2					
M1					
Model	Data/Data	DESIGNED BY/PROIECTAT	VERIFIED BY/ VERIFICAT	PROJ. DIR./SEF PROIECT	

BENEFICIARY/BENEFICIAR: MUNICIPALITY OF BUCHAREST PRIMARIA MUNICIPIULUI BUCURESTI

SCHOOL NAME/ NUME SCOALA: SCHOOL no. 20, "SIMION MEHEDINTI" SCOALA nr. 20, "SIMION MEHEDINTI"

	NAME/ NUME	SIGNATURE/SEMNATURA
DESIGNED BY/ PROIECTAT	Ing. P. Zaharia	
VERIFIED BY/ VERIFICAT	Ing. L.Croitoru	
PROJ. DIR. SEF PROIECT	arh. C. Carp	

TYPE OF WORKS/ LUCRARE: ELECTRICAL INSTALLATIONS / LUCRARI INSTALATII ELECTRICE SCHOOL - BUILDING A / CLADIRE SCOALA - CORP A

TITLE/ PLANSA: GROUND FLOOR PLAN / PLAN PARTER LOW-CURRENT CIRCUITS / INSTALATII DE CURENTI SLABI

DATE/ DATA	SCALE / SCARA	EXEMPLAR NR.	PROJ. PHASE/FAZA PROIECT	PROJ. No./Nr. PROIECT	DRWG. No./Nr. PLANSA
	1:100		PT	078 / S3	A- EL -006

It is prohibited to copy, multiply or print this document without written approval of THE LOUIS BERGER GROUP, INC.
Este interzisa copierea, multiplicarea si imprimarea documentatiei fara aprobarea scrisa a THE LOUIS BERGER GROUP, INC.