ELECTRIC BOARD - GROUND FLOOR BUILDING A

TEAP

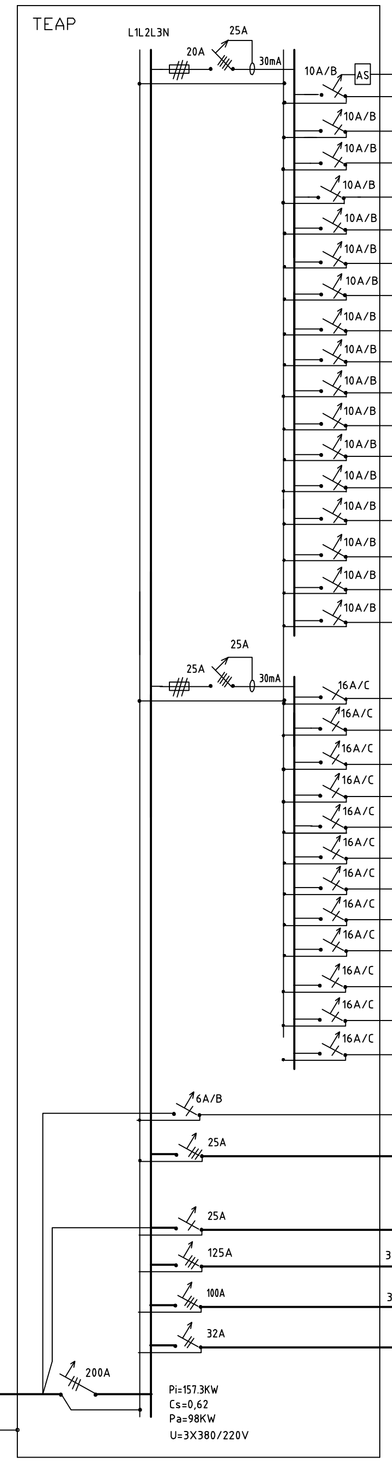

NR CIRC.	LL LP	Pi W	L1 W	L2 W	L3 W	DESTINATIA/ DESTINATION
L1	14LL	480		480		IL. GENERAL/ GENERAL ILLUMINATION
L2	11LL	800	800			IL. GENERAL/ GENERAL ILLUMINATION
L3	11LL	800			800	IL. GENERAL/ GENERAL ILLUMINATION
L4	10LL	600	600			IL. GENERAL/ GENERAL ILLUMINATION
L5	11LL	800		800		IL. GENERAL/ GENERAL ILLUMINATION
L6	11LL	800			800	IL. GENERAL/ GENERAL ILLUMINATION
L7	7LL	440	440			IL. GENERAL/ GENERAL ILLUMINATION
L8	10LL	760		760		IL. GENERAL/ GENERAL ILLUMINATION
L9	10LL	760			760	IL. GENERAL/ GENERAL ILLUMINATION
L10	16LL	360	360			IL. GENERAL/ GENERAL ILLUMINATION
L11	8LL	600		600		IL. GENERAL/ GENERAL ILLUMINATION
L12	3LL	750			750	IL. EXTERIOR/ AUTDOOR ILLUMINATION
L13	6LL	750	750			IL. EXTERIOR/ AUTDOOR ILLUMINATION
L14	5LL	625		625		IL. EXTERIOR/ AUTDOOR ILLUMINATION
		1050	1050			REZERVA/ BACK-UP
		735		735		REZERVA/ BACK-UP
		890			890	REZERVA/ BACK-UP
P1	4LP	2000	2000			PRIZE UZ GENERAL/COMMON USE PLUGS
P2	4LP	2000		2000		PRIZE UZ GENERAL/COMMON USE PLUGS
P3	5LP	2000			2000	PRIZE UZ GENERAL/COMMON USE PLUGS
P4	3LP	2000	2000			PRIZE UZ GENERAL/COMMON USE PLUGS
P5	4LP	2000		2000		PRIZE UZ GENERAL/COMMON USE PLUGS
P6	4LP	2000			2000	PRIZE UZ GENERAL/COMMON USE PLUGS
P7	3LP	2000	2000			PRIZE UZ GENERAL/COMMON USE PLUGS
P8	5LP	2000		2000		PRIZE UZ GENERAL/COMMON USE PLUGS
FG	2LP	2000			2000	PRIZE FRIGIDER/FRIDGE PLUGS
		1500	1500			REZERVA/ BACK-UP
		1500		1500		REZERVA/ BACK-UP
		1500			1500	REZERVA/ BACK-UP
LS	8LL	160	160			IL. SIGURANTA/ EMERGENCY LIGHT
		12000	4000	4000	4000	ELECTRIC BOARD - WORKSHOP
		5320	1360	1480	1480	ELECTRIC BOARD - TECHNICAL BASEMENT
		63000	21000	21000	21000	ELECTRIC BOARD-2nd FLOOR BUILDING A
		43500	14500	14500	14500	ELECTRIC BOARD-1st FLOOR BUILDING A
		3000	3000			ELECTRIC BOARD-GATE ROOM
		157320	54000	51000	52320	

ELECTRIC BOARD - WORKSHOP

TF2

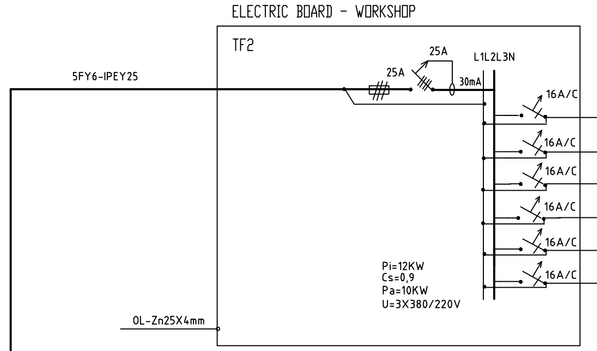

NR CIRC.	LL LP	Pi W	L1 W	L2 W	L3 W	DESTINATIA/ DESTINATION
P1	1LP	2000	2000			PRIZA 230V /230V PLUGS
P2	1LP	2000		2000		PRIZA 230V /230V PLUGS
P3	1LP	2000			2000	PRIZA 230V /230V PLUGS
P4	1LP	2000	2000			PRIZA 230V /230V PLUGS
P5	1LP	2000		2000		PRIZA 230V /230V PLUGS
P6	1LP	2000			2000	PRIZA 230V /230V PLUGS
		12000	4000	4000	4000	

ELECTRIC BOARD - TECHNICAL BASEMENT

TESA

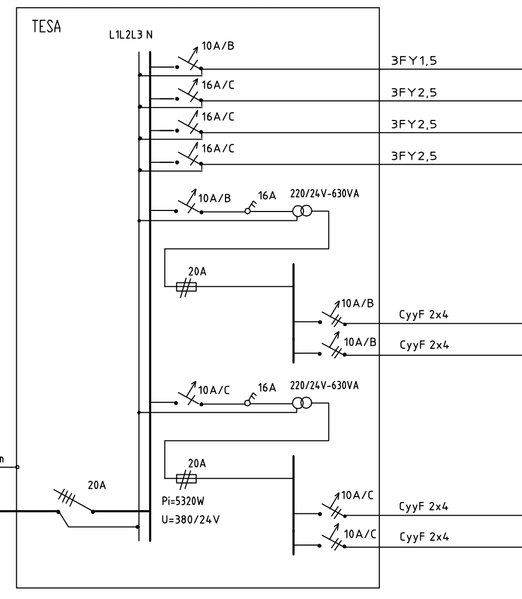

NR CIRC.	LL LP	Pi W	L1 W	L2 W	L3 W	DESTINATIA/ DESTINATION
L1	6LL	360	360			IL. GENERAL/ GENERAL ILLUMINATION
P81	1LP	1000	1000			POMPA BASA/ PUMP
P82	1LP	1000		1000		POMPA BASA/ PUMP
P83	1LP	1000			1000	POMPA BASA/ PUMP
L2	4LL	240		240		ILUM. 24V/ 24V ILLUMINATION
L3	4LL	240		240		ILUM. 24V/ 24V ILLUMINATION
P1	4LP	240			240	PRIZE 24V/ 24V PLUGS
P2	4LP	240			240	PRIZE 24V/ 24V PLUGS
		5320	1360	1480	1480	

VERIFICATOR M.L.P.A.T.	NUME	SEMNATURA	CERINTA	REFERAT / EXPERTIZA NR. / DATA

PROJECT DESIGN COORDINATOR:
COORDINATOR PROIECT: THE LOUIS BERGER GROUP, INC

BUCHAREST SCHOOLS INFRASTRUCTURE REHABILITATION / REABILITAREA INFRASTRUCTURII EDUCATIONALE IN MUNICIPIUL BUCURESTI

DESIGNER/PROIECTANT:

SC CONSILIER CONSTRUCT SRL
str. Stupca nr. 6 - Bucuresti
J 40 / 7395 / 95 - R 7738294

Modif	Date/Data	DESIGNED BY/PROIECTAT	VERIFIED BY/ VERIFICAT	PROJ. DIR./SEF PROIECT
M4				
M3				
M2				
M1				

BENEFICIARY/BENEFICIAR
MUNICIPALITY OF BUCHAREST
PRIMARIA MUNICIPIULUI BUCURESTI

SCHOOL NAME/ NUME SCOALA: **SCHOOL no. 20, "SIMION MEHEDINTI" SCOALA nr. 20, "SIMION MEHEDINTI"**

	NAME/ NUME	SIGNAT./SEMNATURA
DESIGNED BY PROIECTAT	Ing. P. Zaharia	
VERIFIED BY VERIFICAT	Ing. L.Croitoru	
PROJ. DIR. SEF PROIECT	arh. Constanta Carp	

TYPE OF WORKS/ LUCRARE: **ELECTRICAL INSTALLATIONS / LUCRARI INSTALATII SCHOOL - BUILDING A / CLADIRE SCOALA - CORP A ELECTRICE**

TITLE/ PLANSA: **GROUND FLOOR PLAN / PLAN PARTER**
TEAP, TESA, TF2 - PANEL DIAGRAMS / SCHEME DISTRIBUTIE TEAP,TESA,TF2

DATE/ DATA	SCALE / SCARA	EXEMPLAR NR.	PROJ. PHASE/FAZA PROIECT	PROJ. No./Nr.PROIECT	DRWG. No./Nr. PLANSA
			PT	076 / S3	A- EL -010

It is prohibited to copy, multiply or print this document without written approval of THE LOUIS BERGER GROUP, INC.
Este interzisa copierea, multiplicarea si imprumutarea documentatiei fara aprobarea scrisa a THE LOUIS BERGER GROUP, INC.