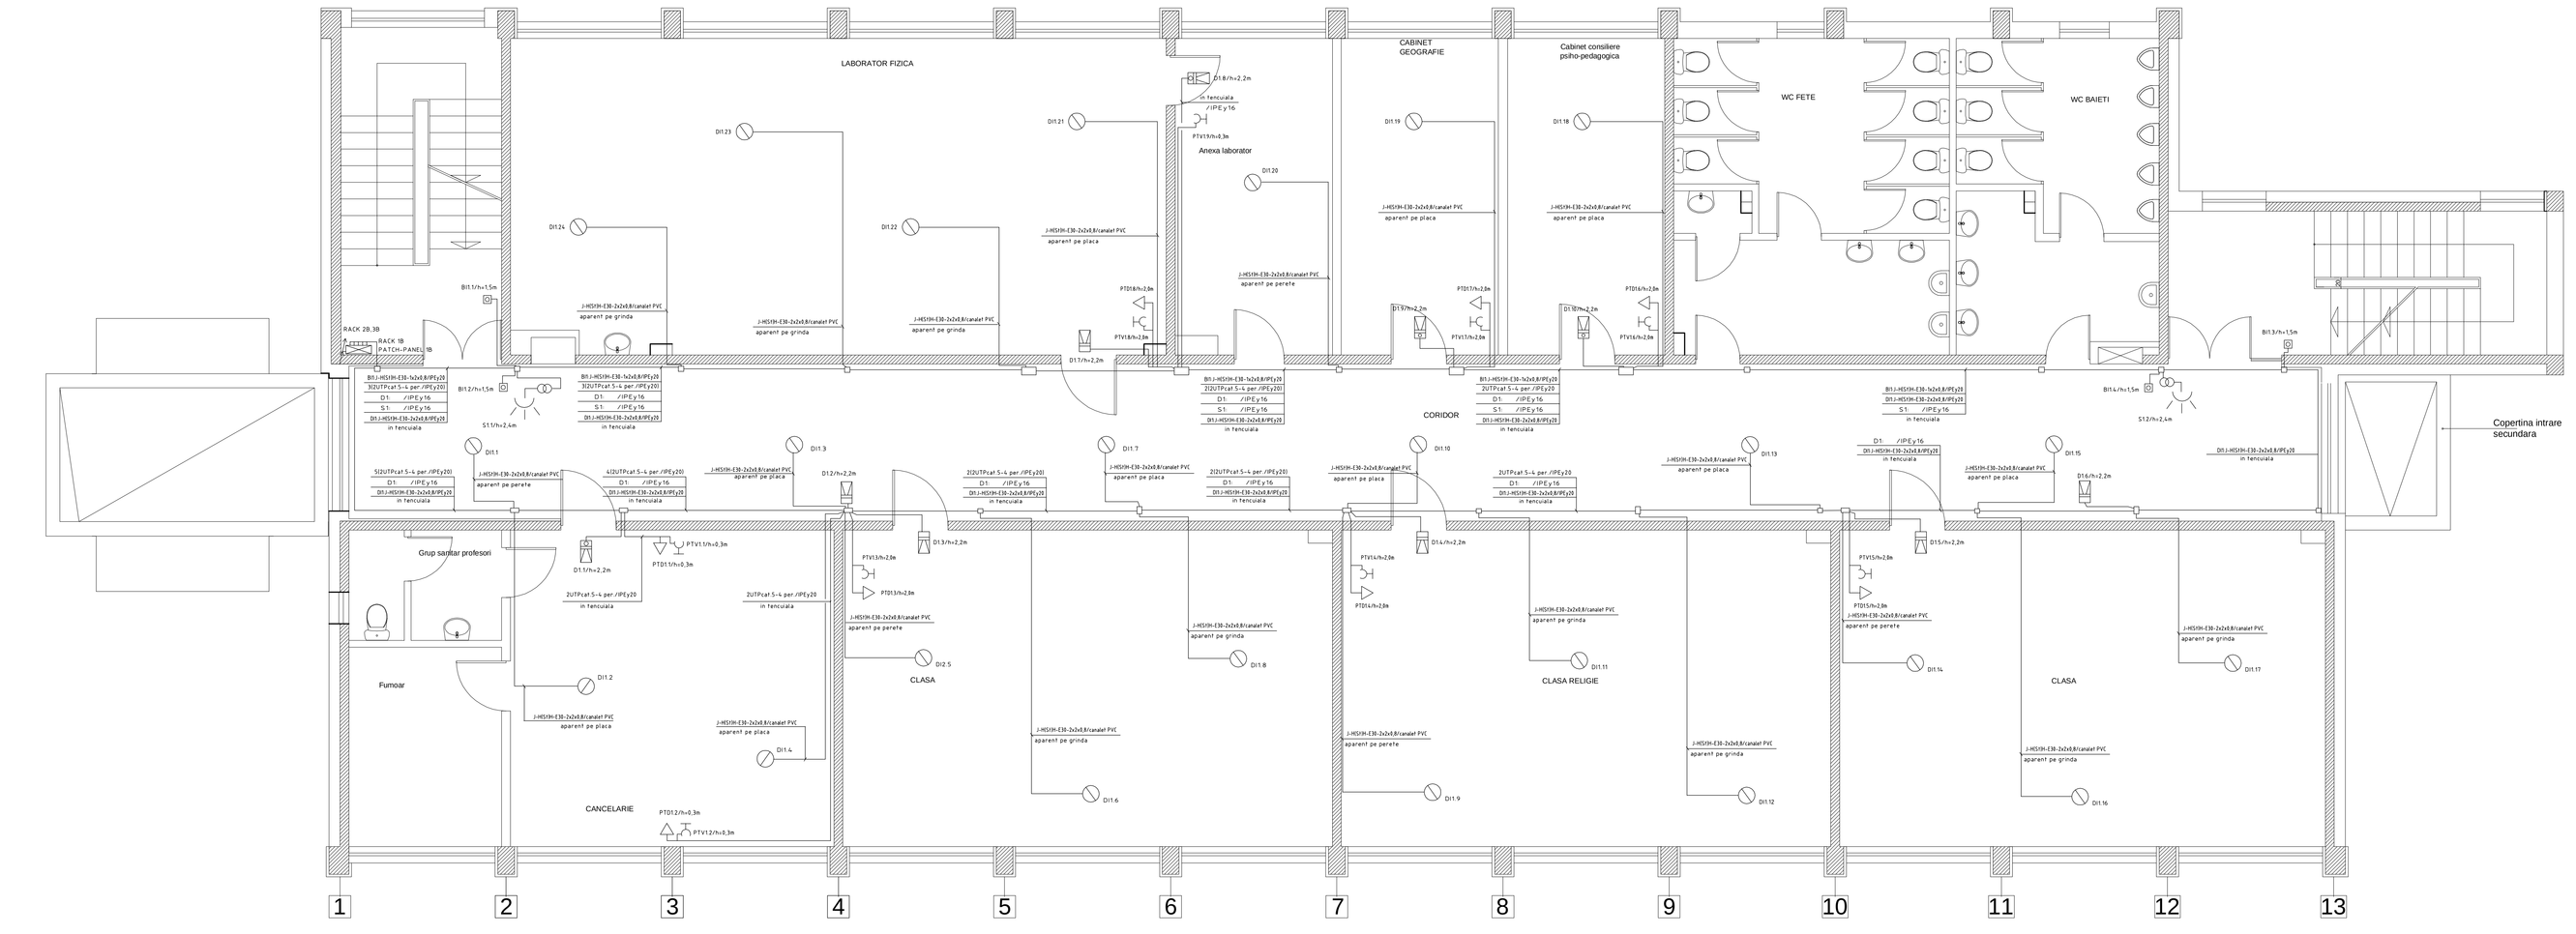

LEGENDA

- DI — AVERTIZOR DE INCENDIU ADRESABIL CU CAMERA DE IONIZARE
- BI — BUTON MANUAL DE AVERTIZARE INCENDIU
- PTD — POST TRANSMISII DATE / PRIZA RJ45
- PTV — POST TELEFONIC / PRIZA RJ45
- D — DIFUZOR CU POTENTIOMETRU LOCAL
- D — DIFUZOR CU REGLAJ NUMAI DIN STATIA DE RADIOAMPLIFICARE
- S — GRUP SONERIE ACTIONAT DIN CANCELARIE PENTRU MONTAJ LA INTERIOR

LEGEND

- DI — FIRE DETECTOR ADRESABLE WITH ION CHAMBER
- BI — MANUAL EMERGENCY PUSH BUTTON FOR FIRE DETECTION SYSTEM
- PTD — DATAVOICE SOCKET RJ45
- PTV — TELEPHONE SOCKET RJ45
- D — SPEAKER WITH POTENTIOMETER
- D — SPEAKER WITH LEVEL ADJUSTEMENT ONLY FROM THE APLIFYER STATION
- S — BELL SYSTEM STARTED FROM TEACHERS ROOM INDOOR MOUNT

VERIFICATOR M.L.P.A.T.	NUME	SEMNATURA	CERINTA	REFERAT / EXPERTIZA NR. / DATA

PROJECT DESIGN COORDINATOR: / COORDINATOR PROIECT: THE LOUIS BERGER GROUP, INC

BUCHAREST SCHOOLS INFRASTRUCTURE REHABILITATION / REABILITAREA INFRASTRUCTURII EDUCATIONALE IN MUNICIPIUL BUCURESTI

DESIGNER/PROIECTANT:
SC CONSILIER CONSTRUCT SRL
str. Stupca nr. 6 - Bucuresti
J 40 / 7395 / 95 - R 7738294

M4					
M3					
M2					
M1					
Modif	Date/Data	DESIGNED BY/PROIECTAT	VERIFIED BY/ VERIFICAT	PROJ. DIR./SEF PROIECT	

BENEFICIARY/BENEFICIAR: **MUNICIPALITY OF BUCHAREST / PRIMARIA MUNICIPIULUI BUCURESTI**

SCHOOL NAME/ NUME SCOALA: **SCHOOL no. 20, "SIMION MEHEDINTI" / SCOALA nr. 20, "SIMION MEHEDINTI"**

	NAME/ NUME	SIGNATURE/ SEMNATURA
DESIGNED BY/ PROIECTAT	**Ing. P. Zaharia**	
VERIFIED BY/ VERIFICAT	**Ing. L.Croitoru**	
PROJ. DIR. SEF PROIECT	**arh. Constanta Carp**	

TYPE OF WORKS/ LUCRARE: **ELECTRICAL INSTALLATIONS / LUCRARI INSTALATII ELECTRICE**
SCHOOL - BUILDING B / CLADIRE SCOALA - CORP B

TITLE/ PLANSA: **1st FLOOR PLAN / PLAN ETAJ 1**
LOW-CURRENT CIRCUITS / INSTALATII DE CURENTI SLABI

DATE/ DATA	SCALE / SCARA	EXEMPLAR NR.	PROJ. PHASE/FAZA PROIECT	PROJ. No./NR.PROIECT	DRWG. No./Nr. PLANSA
	1:100		PT	078 / 53	B- EL -007

It is prohibited to copy, multiply or print this document without written approval of THE LOUIS BERGER GROUP, INC.
Este interzisa copierea, multiplicarea si imprumutarea documentatiei fara aprobarea scrisa a THE LOUIS BERGER GROUP, INC.