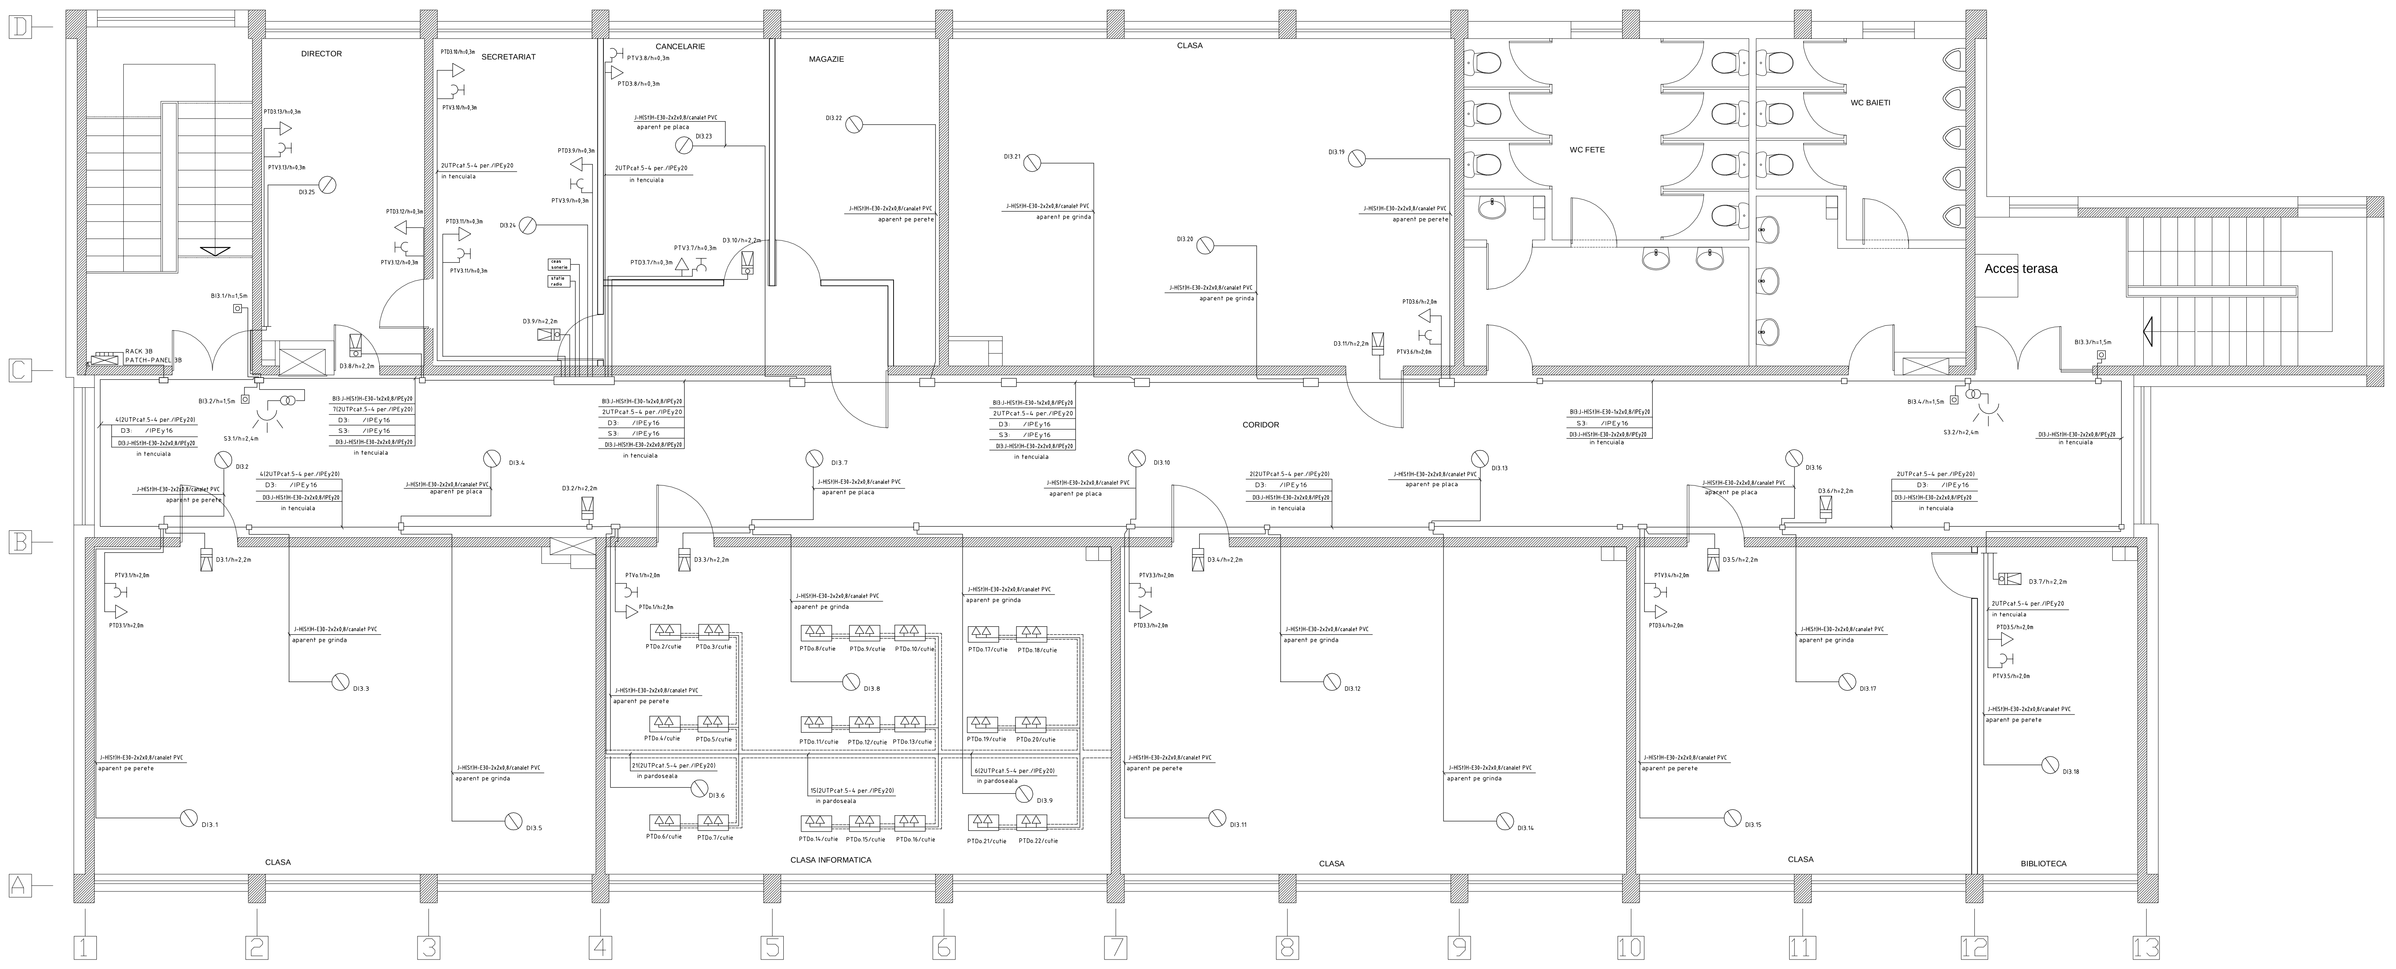

LEGENDA

DI	AVERTIZOR DE INCENDIU ADRESABIL CU CAMERA DE IONIZARE
BI	BUTON MANUAL DE AVERTIZARE INCENDIU
PTD	POST TRANSMISII DATE / PRIZA RJ45
PTV	POST TELEFONIC / PRIZA RJ45
D	DIFUZOR CU POTENTIOMETRU LOCAL
D	DIFUZOR CU REGLAJ NUMAI DIN STATIA DE RADIOAMPLIFICARE
S	GRUP SONERIE ACTIONAT DIN CANCELARIE PENTRU MONTAJ LA INTERIOR

LEGEND

DI	FIRE DETECTOR ADRESABLE WITH ION CHAMBER
BI	MANUAL EMERGENCY PUSH BUTTON FOR FIRE DETECTION SYSTEM
PTD	DATAVOICE SOCKET RJ45
PTV	TELEPHONE SOCKET RJ45
D	SPEAKER WITH POTENTIOMETER
D	SPEAKER WITH LEVEL ADJUSTEMENT ONLY FROM THE APLIFYER STATION
S	BELL SYSTEM STARTED FROM TEACHERS ROOM INDOOR MOUNT

VERIFICATOR M.L.P.A.T.	NUME	SEMNATURA	CERINTA	REFERAT / EXPERTIZA NR. / DATA

PROJECT DESIGN COORDINATOR:
COORDINATOR PROIECT:
THE LOUIS BERGER GROUP, INC

BUCHAREST SCHOOLS INFRASTRUCTURE REHABILITATION / REABILITAREA INFRASTRUCTURII EDUCATIONALE IN MUNICIPIUL BUCURESTI

DESIGNER/PROIECTANT:
SC CONSILIER CONSTRUCT SRL
str. Stupca nr. 6 - Bucuresti
J 40 / 7395 / 95 - R 7738294

M4					
M3					
M2					
M1					
Modif	Date/Data	DESIGNED BY/PROIECTAT	VERIFIED BY/ VERIFICAT	PROJ. DIR./SEF PROIECT	

BENEFICIARY/BENEFICIAR:
MUNICIPALITY OF BUCHAREST
PRIMARIA MUNICIPIULUI BUCURESTI

SCHOOL NAME/ NUME SCOALA: **SCHOOL no. 20, "SIMION MEHEDINTI"**
SCOALA nr. 20, "SIMION MEHEDINTI"

	NAME/ NUME	SIGNAT./SEMNATURA
DESIGNED BY PROIECTAT	**Ing. P. Zaharia**	
VERIFIED BY/ VERIFICAT	**Ing. L.Cristoru**	
PROJ. DIR. SEF PROIECT	**arh. Constanta Carp**	

TYPE OF WORKS/ LUCRARE: **ELECTRICAL INSTALLATIONS / LUCRARI INSTALATII ELECTRICE**
SCHOOL - BUILDING B / CLADIRE SCOALA - CORP B

TITLE/ PLANSA: **3nd FLOOR PLAN / PLAN ETAJ 3**
LOW-CURRENT CIRCUITS / INSTALATII DE CURENTI SLABI

DATE/ DATA	SCALE / SCARA	EXEMPLAR NR.	PROJ. PHASE/FAZA PROIECT	PROJ. No./Nr. PROIECT	DRWG. No./Nr. PLANSA
	1:100		**PT**	**076 / S3**	**B- EL -003**

It is prohibited to copy, multiply or print this document without written approval of THE LOUIS BERGER GROUP, INC.
Este interzisa copierea, multiplicarea si imprimarea documentelor fara aprobarea scrisa a THE LOUIS BERGER GROUP, INC.