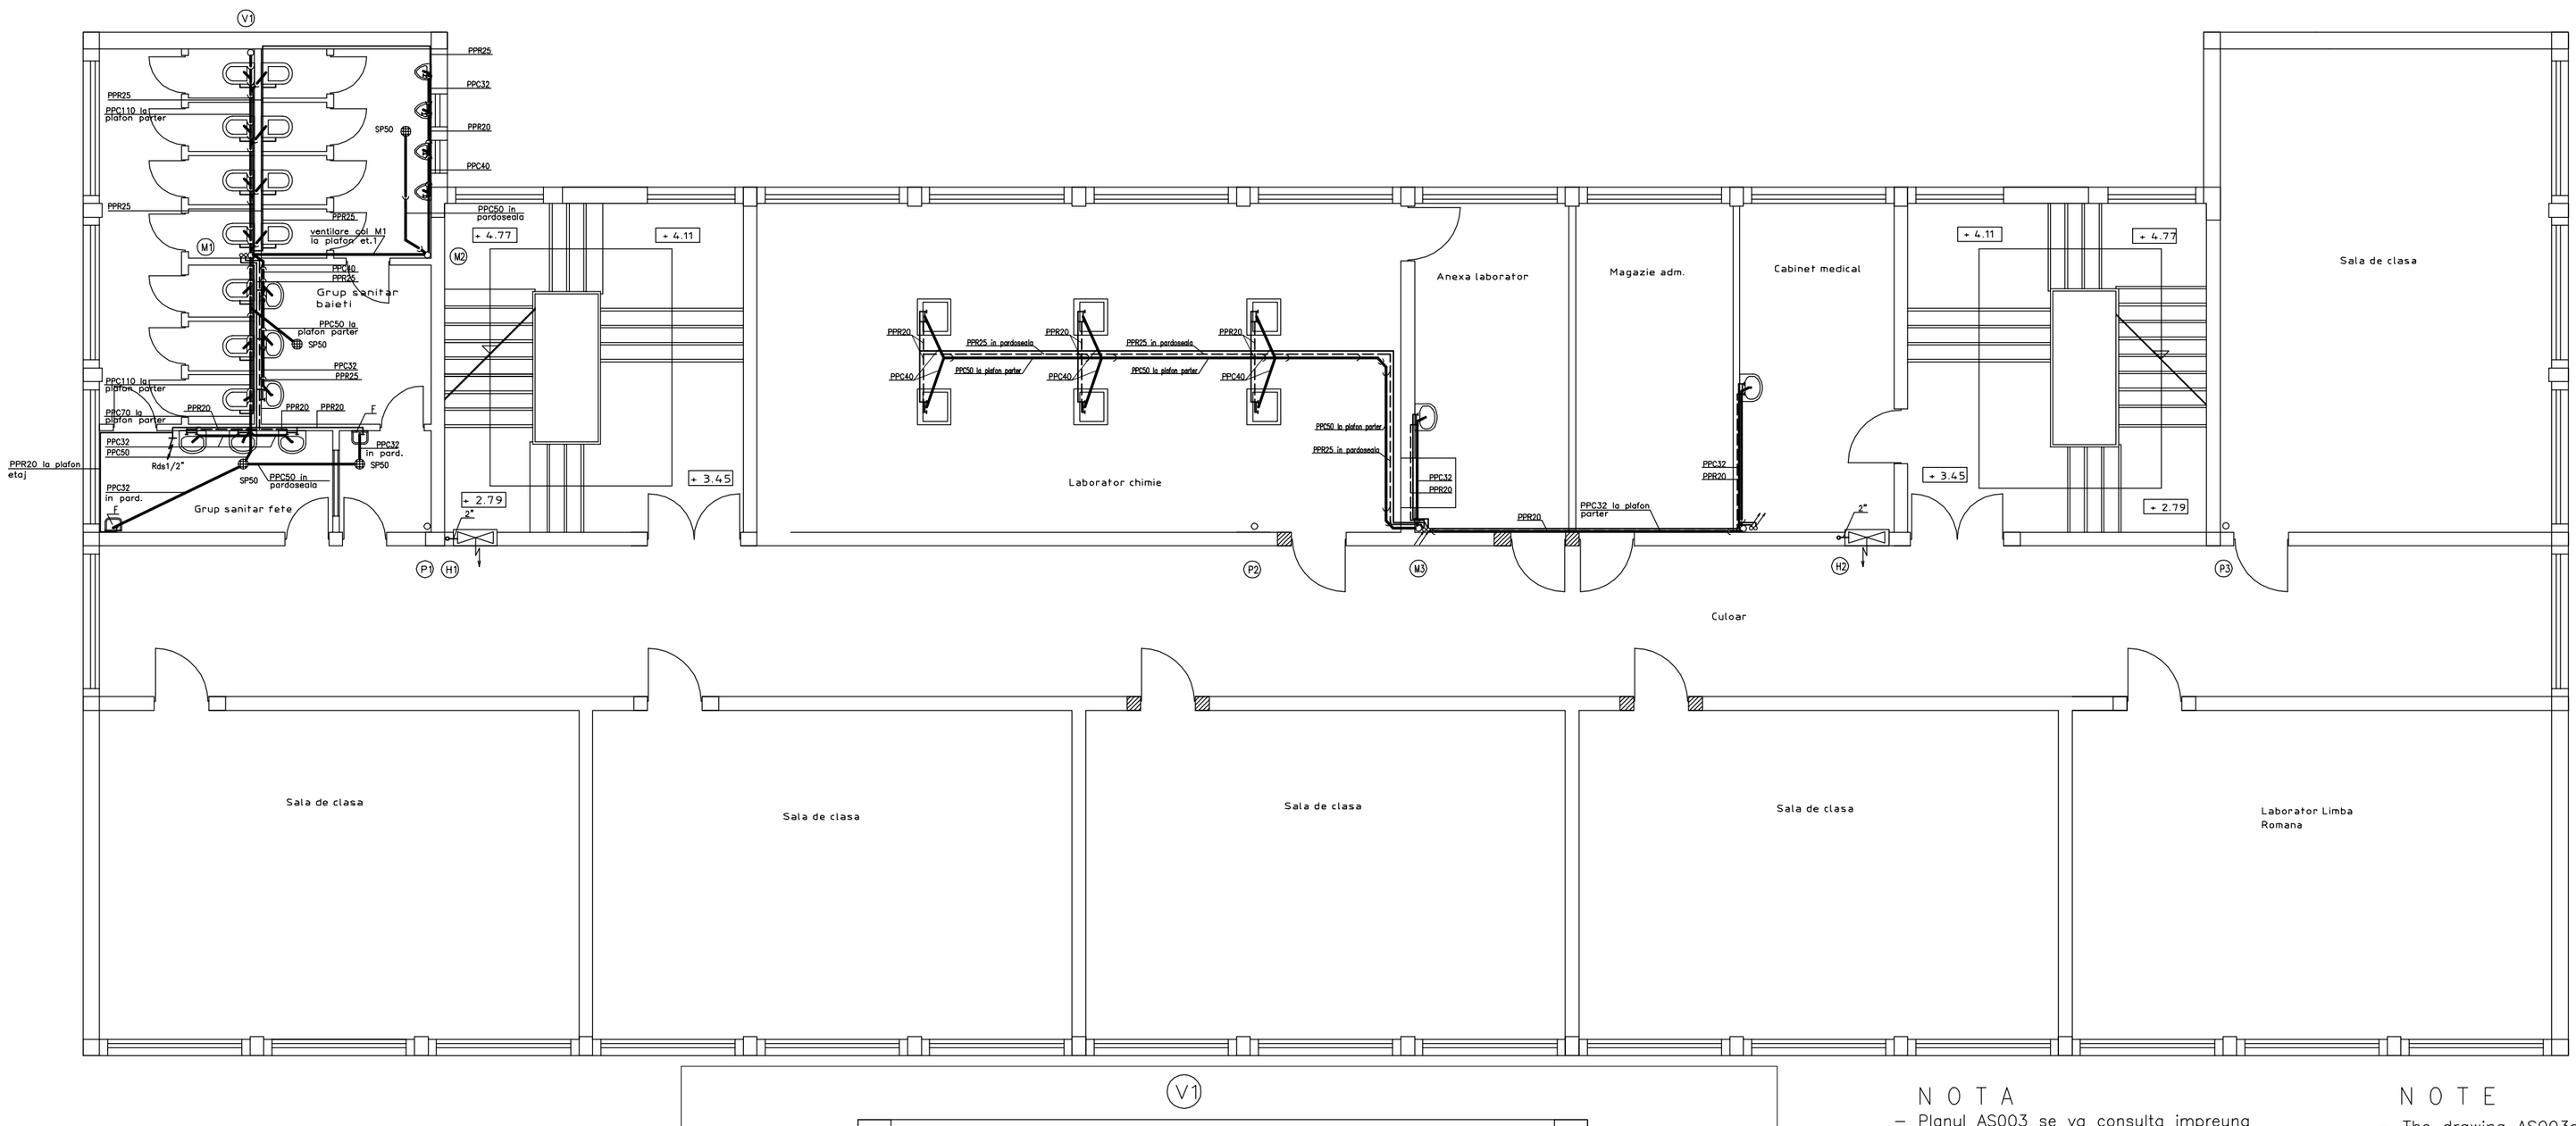

LEGENDA

	Hydrant pipe of zinc – coated steel pipe
	Cold and hot water pipe
	Sewage pipe
	Sewage rain pipe
M1	Sewage uprises numbering
A1	Hot and water uprises numbering
P1	Rain water uprises numbering
H1	Hydrant uprises numbering
O	Sewage uprises
O	Cold water urises
O	Hot water uprises
PPC	Sewage polypropylene pipe
PPR	Pipe polypropilene
H	Fully ewuipped indoor hydrant
Sp	Gully
F	Drynking water well
RC	Valve below sink
RT	Straightway ball valve
I	Pipes slope
STP	Roof gully
CU	Check valve
	Ventilation cap
PC	Cleaning piece

NOTA

– Planul AS003 se va consulta impreuna cu planurile AS001;AS002;AS004;AS005;AS006

NOTE

– The drawing AS003shall be consulted with the drawings AS001;AS002;AS004;AS005;As006

LEGENDA

	Conducta hidranti din teava de otel zincat
	Conducta apa rece, calda si recirculatie
	Conducta canalizare menajera
	Conducta canalizare pluviala
M1	Numerotare coloane menajera
A1	Numerotare coloana apa rece si calda
P1	Numerotare coloane pluviale
H1	Numerotare coloane hidranti
O	Coloana canalizare menajera
O	Coloana apa rece
O	Coloana apa calda
PPC	Conducta polipropilena de canalizare
PPR	Teava de polipropilena
H	Hidrant complet echipat
Sp	Sifon de pardoseala
F	Fantana apa
RC	Robinet sub lavoar
RT	Robinet de trecere cu sfera
I	Panta conductelor
STP	Sifon terasa
CU	Ventil unisens
	Caciula ventilatie
PC	Piesa de curatire

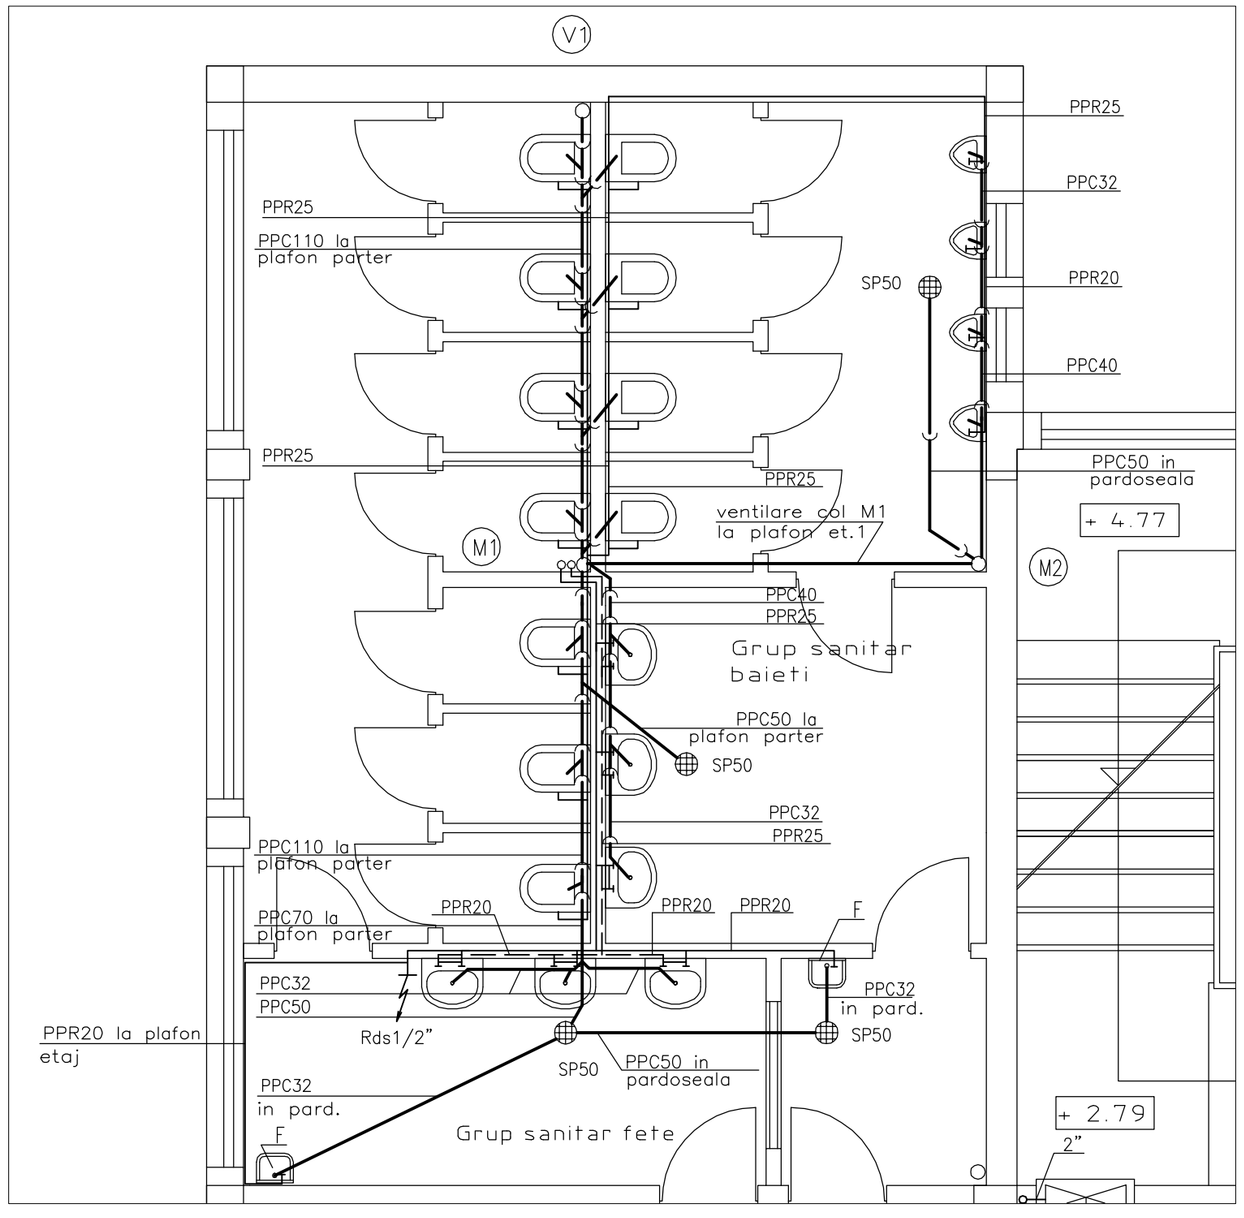

Detaliu grup sanitar 1:50

VERIFICATOR M.L.P.A.T.	NUME	SEMNATURA	CERINTA	REFERAT / EXPERTIZA NR. / DATA

PROJECT DESIGN COORDINATOR:
COORDINATOR PROIECT: THE LOUIS BERGER GROUP, INC

BUCHAREST SCHOOLS INFRASTRUCTURE REHABILITATION / REABILITAREA INFRASTRUCTURII EDUCATIONALE IN MUNICIPIUL BUCURESTI

DESIGNER/PROIECTANT:
SC CONSILIER CONSTRUCT SRL
str. Stupca nr. 6 - Bucuresti
J 40 / 7395 / 95 - R 7738294

M4				
M3				
M2				
M1				
Modif	Date/Data	DESIGNED BY/PROIECTAT	VERIFIED BY/ VERIFICAT	PROJ. DIR./SEF PROIECT

BENEFICIARY/BENEFICIAR
MUNICIPALITY OF BUCHAREST
PRIMARIA MUNICIPIULUI BUCURESTI

SCHOOL NAME/ NUME SCOALA: **SCHOOL no. 20, "SIMION MEHEDINTI"**
SCOALA nr. 20, "SIMION MEHEDINTI"

	NAME/ NUME	SIGNAT./SEMNATURA
DESIGNED BY PROIECTAT	**Ing. Alina Mares**	
VERIFIED BY VERIFICAT	**ing. Ioan Mares**	
PROJ. DIR. SEF PROIECT	**arh. Constanta Carp**	

TYPE OF WORKS/ LUCRARE: **INDOOR SANITARY INSTALLATION / INSTALATII SANITARE**
SCHOOL - BUILDING A / SCOALA - CORP A

TITLE/ PLANSA: **FIRST FLOOR PLAN**
PLAN ETAJ1

DATE/ DATA	SCALE / SCARA	EXEMPLAR NR.	PROJ. PHASE/FAZA PROIECT	PROJ. No./Nr.PROIECT	DRWG. No./Nr. PLANSA
09 / 2006	**1:100**		Technical design **Proiect tehnic**	**076 / S3**	**A - S/003**

It is prohibited to copy, multiply or print this document without written approval of THE LOUIS BERGER GROUP, INC.