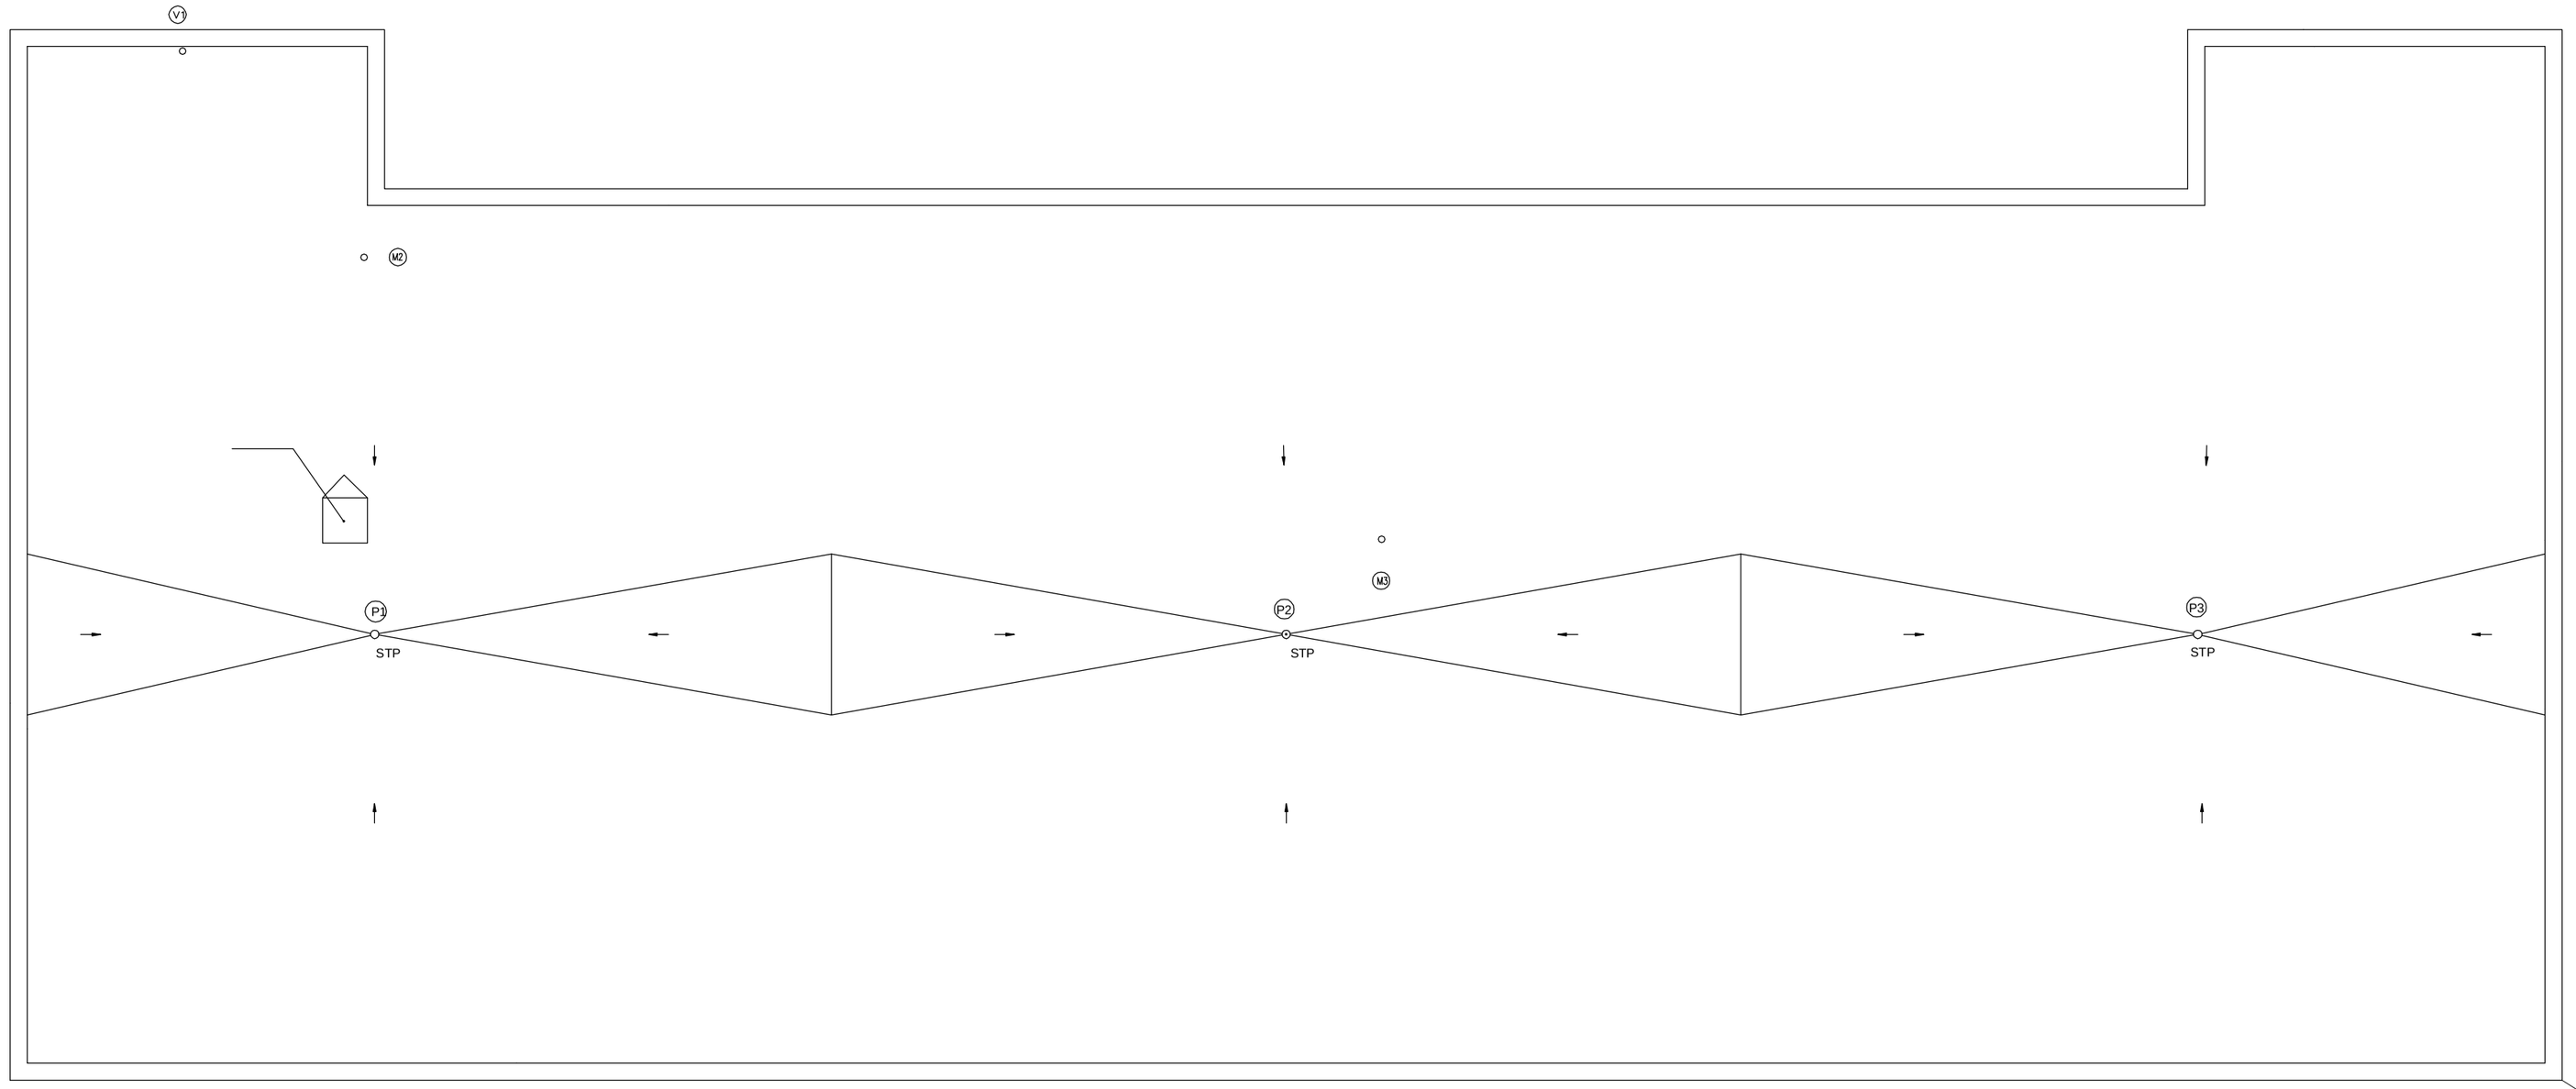

N O T A

– Planul AS005 se va consulta impreuna
cu planurile AS001;AS003;AS004;AS002;AS006

N O T E

– The drawing AS005 shall be consulted with the drawings
AS001;AS003;AS004;AS002;As006

L E G E N D A

	Conducta hidranti din teava de otel zincat
	Conducta apa rece, calda si recirculatie
	Conducta canalizare menajera
	Conducta canalizare pluviala
M1	Numerotare coloane menajera
P1 A1	Numerotare coloana apa rece si calda
H1	Numerotare coloane pluviale
	Numerotare coloane hidranti
	Coloana canalizare menajera
	Coloana apa rece
	Coloana apa calda
PPC	Conducta polipropilena de canalizare
PPR	Teava de polipropilena
H	Hidrant complet echipat
Sp	Sifon de pardoseala
F	Fantana apa
RC	Robinet sub lavoar
RT	Robinet de trecere cu sfera
I	Panta conductelor
STP	Sifon terasa
CU	Ventil unisens
	Caciula ventilatie
PC	Piesa de curatire

L E G E N D A

	Hydrant pipe of zinc – coated steel pipe
	Cold and hot water pipe
	Sewage pipe
	Sewage rain pipe
M1	Sewage uprises numbering
P1 A1	Hot and water uprises numbering
H1	Rain water uprises numbering
	Hydrant uprises numbering
	Sewage uprises
	Cold water urises
	Hot water uprises
PPC	Sewage polypropylene pipe
PPR	Pipe polypropilene
H	Fully ewuipped indoor hydrant
Sp	Gully
F	Drynking water well
RC	Valve below sink
RT	Straightway ball valve
I	Pipes slope
STP	Roof gully
CU	Check valve
	Ventilation cap
PC	Cleaning piece

VERIFICATOR M.L.P.A.T.	NUME	SEMNATURA	CERINTA	REFERAT / EXPERTIZA NR. / DATA

PROJECT DESIGN COORDINATOR:
COORDINATOR PROIECT:

THE LOUIS BERGER GROUP, INC

BUCHAREST SCHOOLS INFRASTRUCTURE REHABILITATION / REABILITAREA INFRASTRUCTURII EDUCATIONALE IN MUNICIPIUL BUCURESTI

DESIGNER/PROIECTANT:

SC CONSILIER CONSTRUCT SRL
str. Stupca nr. 6 - Bucuresti
J 40 / 7395 / 95 - R 7738294

M4				
M3				
M2				
M1				
Modif	Date/Data	DESIGNED BY/PROIECTAT	VERIFIED BY/ VERIFICAT	PROJ. DIR./SEF PROIECT

BENEFICIARY/BENEFICIAR
MUNICIPALITY OF BUCHAREST
PRIMARIA MUNICIPIULUI BUCURESTI

SCHOOL NAME/ NUME SCOALA: **SCHOOL no. 20, "SIMION MEHEDINTI"**
SCOALA nr. 20, "SIMION MEHEDINTI"

	NAME/ NUME	SIGNAT./SEMNATURA
DESIGNED BY PROIECTAT	ing. Alina Mares	
VERIFIED BY VERIFICAT	ing. Ioan Mares	
PROJ. DIR. SEF PROIECT	arh. Constanta Carp	

TYPE OF WORKS/ LUCRARE: **INDOOR SANITARY INSTALLATION / INSTALATII SANITARE**
SCHOOL - BUILDING A / SCOALA - CORP A

TITLE/ PLANSA: **TERRACE PLAN**
PLAN TERASA

DATE/ DATA	SCALE / SCARA	EXEMPLAR NR.	PROJ. PHASE/FAZA PROIECT	PROJ. No./Nr.PROIECT	DRWG. No./Nr. PLANSA
09 / 2006	1:100		Technical design Proiect tehnic	076 / S3	A - S/005

It is prohibited to copy, multiply or print this document without written approval of THE LOUIS BERGER GROUP, INC.
Este interzisa copierea, multiplicarea si imprumutarea documentatiei fara aprobarea scrisa a THE LOUIS BERGER GROUP, INC.