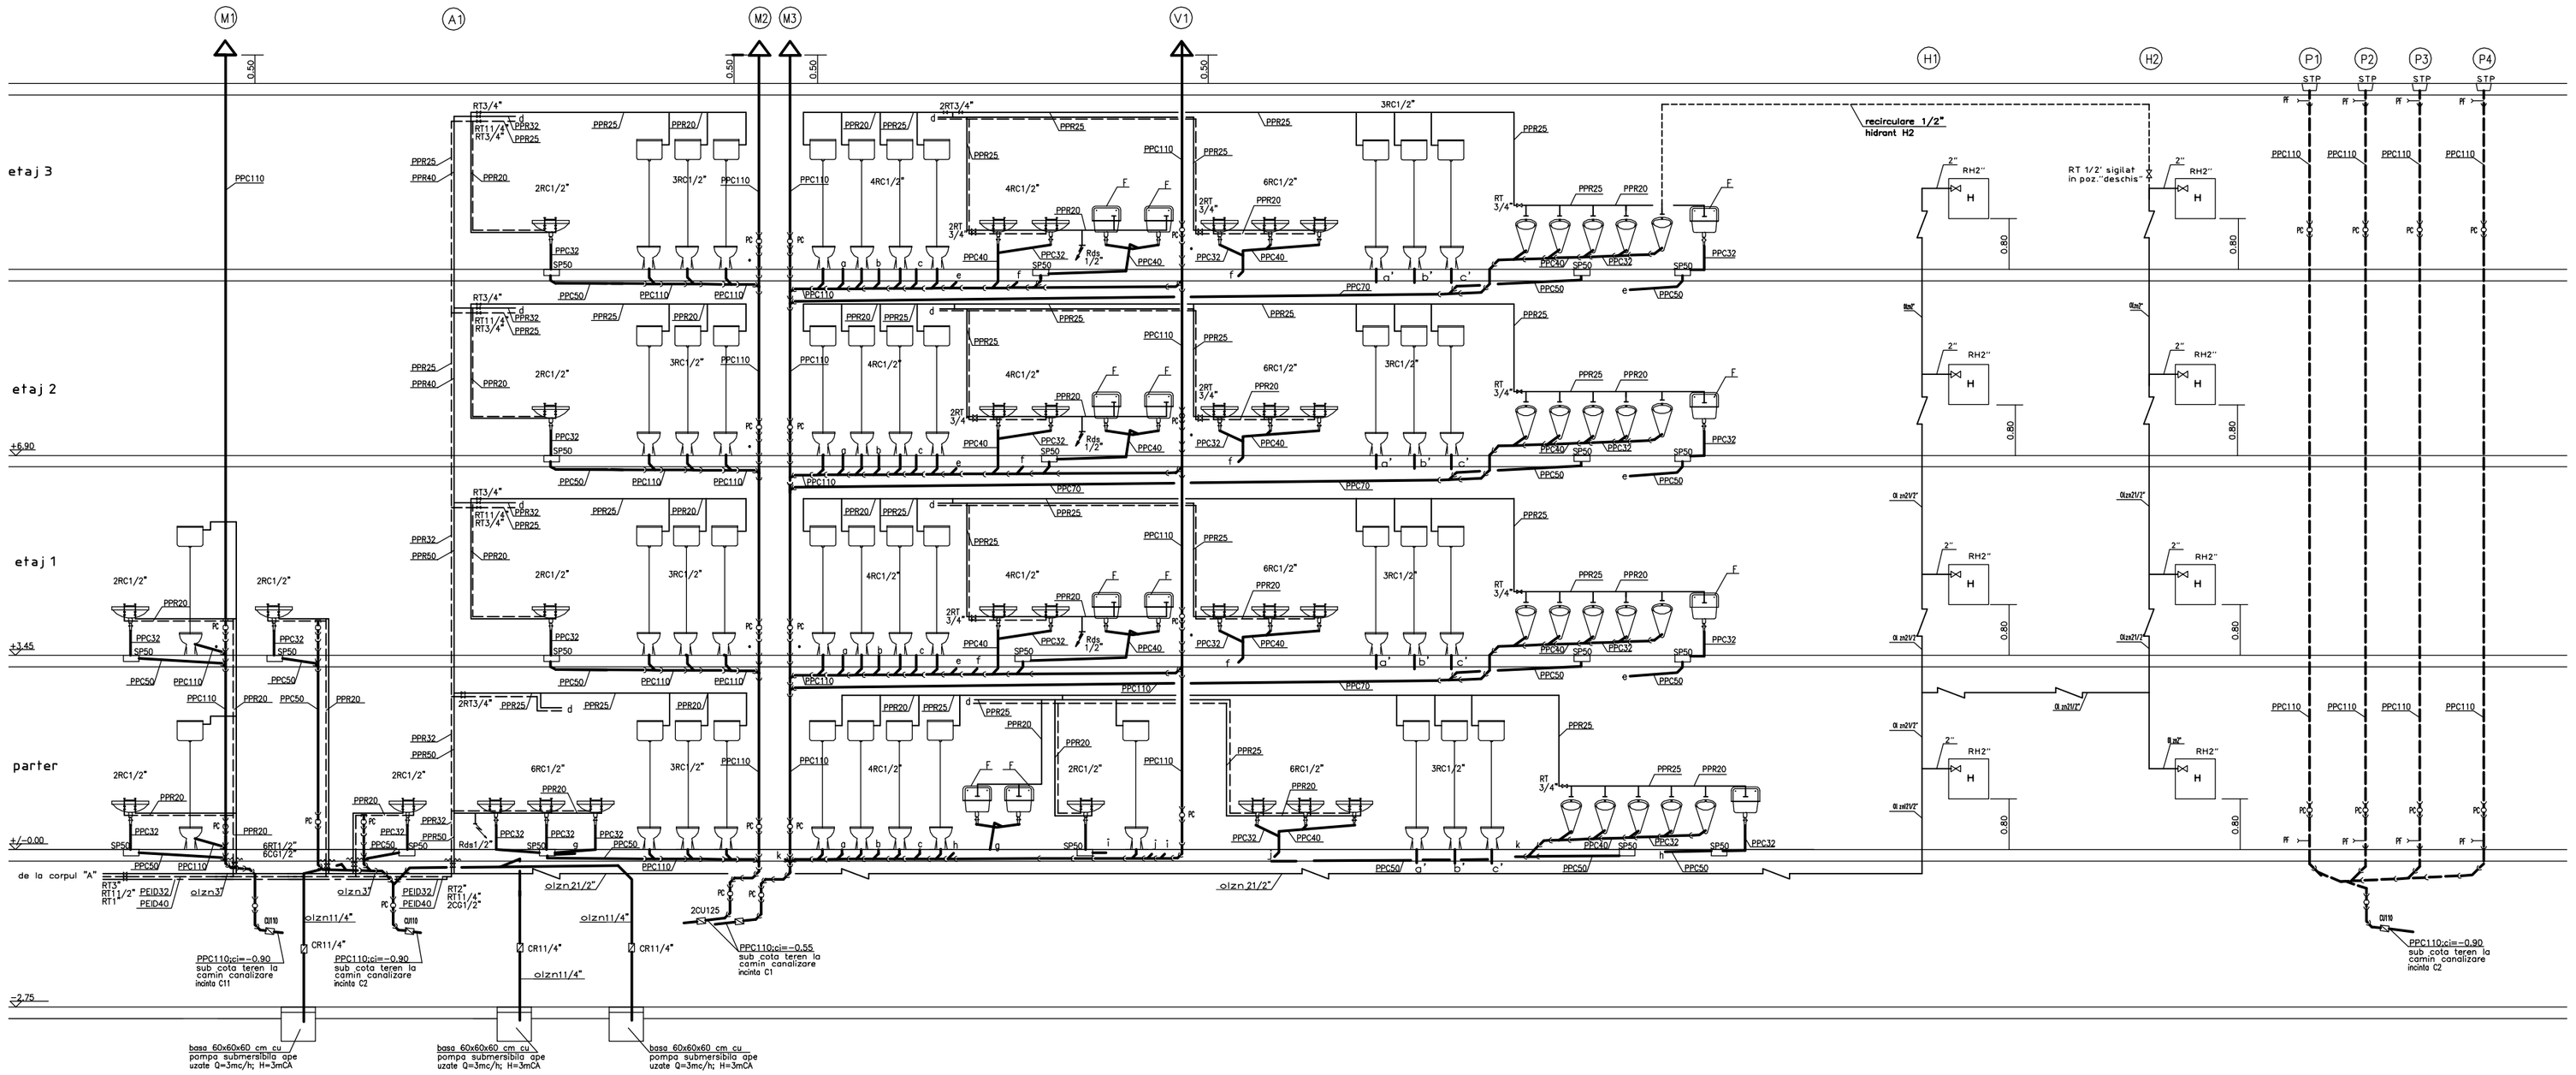

N O T A
– Planul BS007 se va consulta impreuna
cu planurile BS002;BS003;BS004;BS005;BS006;BS001

N O T E
– The drawing BS007 shall be consulted with the drawings
BS002;BS003;BS004;BS005;BS006;BS0001

L E G E N D A

- Conducta hidranti din teava de otel zincat
- Conducta apa rece, calda si recirculatie
- Conducta canalizare menajera
- Conducta canalizare pluviala
- Numerotare coloane menajera
- Numerotare coloana apa rece si calda
- Numerotare coloane pluviale
- Numerotare coloane hidranti
- Coloana canalizare menajera
- Coloana apa rece
- Coloana apa calda
- Conducta polipropilena de canalizare
- Teava de polipropilena
- Hidrant complet echipat
- Sifon de pardoseala
- Fantana apa
- Robinet sub lavoar
- Robinet de trecere cu sfera
- Panta conductelor
- Sifon terasa
- Ventil unisens
- Caciula ventilatie
- Piesa de curatire

L E G E N D A

- Hydrant pipe of zinc – coated steel pipe
- Cold and hot water pipe
- Sewage pipe
- Sewage rain pipe
- Sewage uprises numbering
- Hot and water uprises numbering
- Rain water uprises numbering
- Hydrant uprises numbering
- Sewage uprises
- Cold water urises
- Hot water uprises
- PPC – Sewage polypropylene pipe
- PPR – Pipe polypropilene
- H – Fully ewuipped indoor hydrant
- Sp – Gully
- F – Drynking water well
- RC – Valve below sink
- RT – Straightway ball valve
- I – Pipes slope
- STP – Roof gully
- CU – Check valve
- A – Ventilation cap
- PC – Cleaning piece

VERIFICATOR M.L.P.A.T.	NUME	SEMNATURA	CERINTA	REFERAT / EXPERTIZA NR. / DATA

PROJECT DESIGN COORDINATOR:
COORDINATOR PROIECT:

THE LOUIS BERGER GROUP, INC

BUCHAREST SCHOOLS INFRASTRUCTURE REHABILITATION / REABILITAREA INFRASTRUCTURII EDUCATIONALE IN MUNICIPIUL BUCURESTI

DESIGNER/PROIECTANT:

SC CONSILIER CONSTRUCT SRL
str. Stupca nr. 6 - Bucuresti
J 40 / 7395 / 95 - R 7738294

M4				
M3				
M2				
M1				
Modif	Date/Data	DESIGNED BY/PROIECTAT	VERIFIED BY/ VERIFICAT	PROJ. DIR./SEF PROIECT

BENEFICIARY/BENEFICIAR
MUNICIPALITY OF BUCHAREST
PRIMARIA MUNICIPIULUI BUCURESTI

SCHOOL NAME/ NUME SCOALA: **SCHOOL no. 20, "SIMION MEHEDINTI"**
SCOALA nr. 20, "SIMION MEHEDINTI"

	NAME/ NUME	SIGNAT./SEMNATURA
DESIGNED BY PROIECTAT	Ing. Alina Mares	
VERIFIED BY VERIFICAT	Ing. Ioan Mares	
PROJ. DIR. SEF PROIECT	arh. Constanta Carp	

TYPE OF WORKS/ LUCRARE: **INDOOR SANITARY INSTALLATION / INSTALATII SANITARE**
SCHOOL - BUILDING B / SCOALA - CORP B

TITLE/ PLANSA: **COLUMNS SCHEME**
SCHEMA COLOANELOR

DATE/ DATA	SCALE / SCARA	EXEMPLAR NR.	PROJ. PHASE/FAZA PROIECT	PROJ. No./Nr.PROIECT	DRWG. No./Nr. PLANSA
09 / 2006			Technical design Proiect tehnic	076 / S3	B - S/007

It is prohibited to copy, multiply or print this document without written approval of THE LOUIS BERGER GROUP, INC.