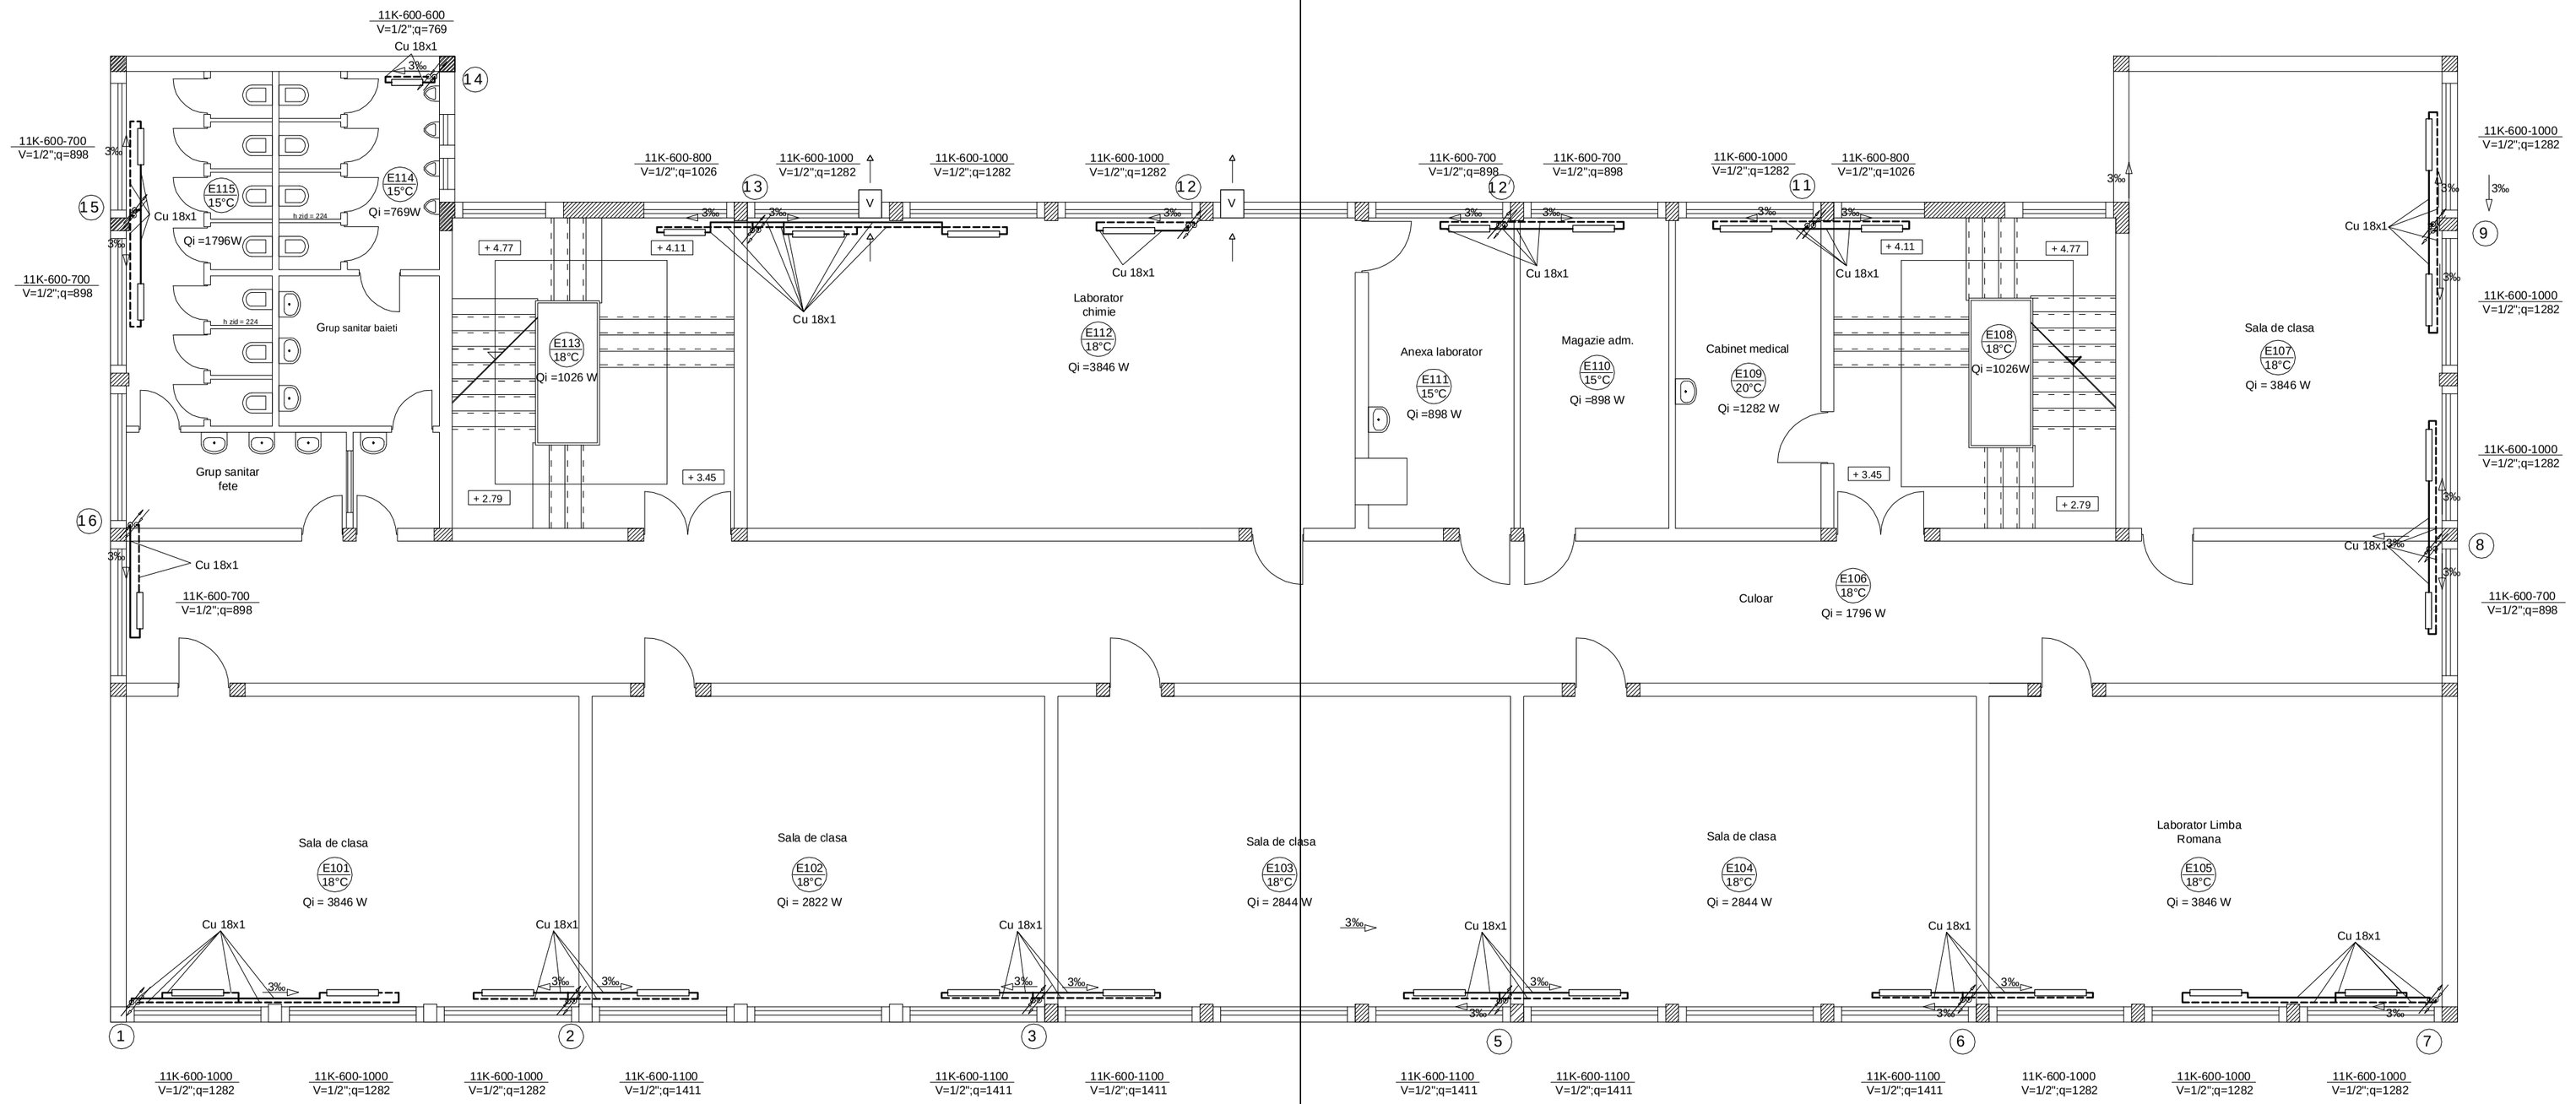

NOTA

Plan• a A-T/003 se va consulta cu plan• a A-T/001,A-T/002,A-T/004,A-T/005

NOTE

The drawing A-T/003 shall be consulted with drawing A- T/001,A-T/002,,A-T/004,A-T/005

LEGEND

———	HEATING PIPE FLOW LINE (COPPER PIPE FOR HEATER BRANCHES + UPRISES AND STEEL PIPES FOR DISTRIBUTION)
- - - - - -	HATING PIPE - RETURN LINE (FROM COPPER AND STEEL PIPE)
	STEEL PANEL RADIATOR
11K-600-1200 / V=1/2" q=1539	type- height(mm) x lenght(mm) power(W)
V	EXHAUST FAN
Cu	COPPER PIPE WITH WALL WIDTH OF 1 mm
P11	ROOM INDEX- NUMBER
20°	INDOOR TEMPERATURE

LEGENDA

———	CONDUCTA INCALZIRE, TUR (TEAVA DE CUPRU - LEGATURI CORPURI + COLOANE SI TEAVA DE OTEL DISTRIBUTIE
- - - - - -	CONDUCTA INCALZIRE - RETUR (TEAVA DE CUPRU SI TEAVA DE OTEL)
	RADIATOR DIN TABLA DE OTEL
11K-600-1200 / V=1/2" q=1539	tip - inaltime (mm) x lungime (mm) sarcina termica (W); racord (inch)
V	VENTILATOR EVACUARE(conform LISTA UTILAJE)
Cu	TEAVA DIN CUPRU CU GROSIMEA DE 1mm
P11	INDICELE CAMEREI
20°	TEMPERATURA INTERIOAR•

VERIFICATOR M.L.P.A.T.	NUME	SEMNATURA	CERINTA	REFERAT / EXPERTIZA NR. / DATA

PROJECT DESIGN COORDINATOR: / COORDINATOR PROIECT: THE LOUIS BERGER GROUP, INC

BUCHAREST SCHOOLS INFRASTRUCTURE REHABILITATION / REABILITAREA INFRASTRUCTURII EDUCATIONALE IN MUNICIPIUL BUCURESTI

DESIGNER/PROIECTANT:

SC CONSILIER CONSTRUCT SRL
str. Stupca nr. 6 - Bucuresti
J 40 / 7395 / 95 - R 7738294

	Modif	Date/Data	DESIGNED BY/PROIECTAT	VERIFIED BY/ VERIFICAT	PROJ. DIR./SEF PROIECT
M4					
M3					
M2					
M1					

BENEFICIARY/BENEFICIAR: **MUNICIPALITY OF BUCHAREST / PRIMARIA MUNICIPIULUI BUCURESTI**

SCHOOL NAME/ NUME SCOALA: **SCHOOL no. 20, "SIMION MEHEDINTI" / SCOALA nr. 20, "SIMION MEHEDINTI"**

	NAME/ NUME	SIGNAT./SEMNATURA
DESIGNED BY PROIECTAT	Ing. Florin Ornatis	
VERIFIED BY VERIFICAT	Ing. Ioan Mares	
PROJ. DIR. SEF PROIECT	arh. Constantin Corp	

TYPE OF WORKS/ LUCRARE: **HEATING INSTALLATION / INSTALATII INCALZIRE**
SCHOOL - BUILDING A / SCOALA - CORP A

TITLE/ PLANSA: **SCHEME FOR HEATING INSTALLATION**
PLAN ETAJ 1

DATE/ DATA	SCALE / SCARA	EXEMPLAR NR.	PROJ. PHASE/FAZA PROIECT	PROJ. No./Nr.PROIECT	DRWG. No./Nr. PLANSA
09 / 2006	1:70		Technicol design / Proiect tehnic	076 / S3	A - T/003

It is prohibited to copy, multiply or print this document without written approval of THE LOUIS BERGER GROUP, INC.