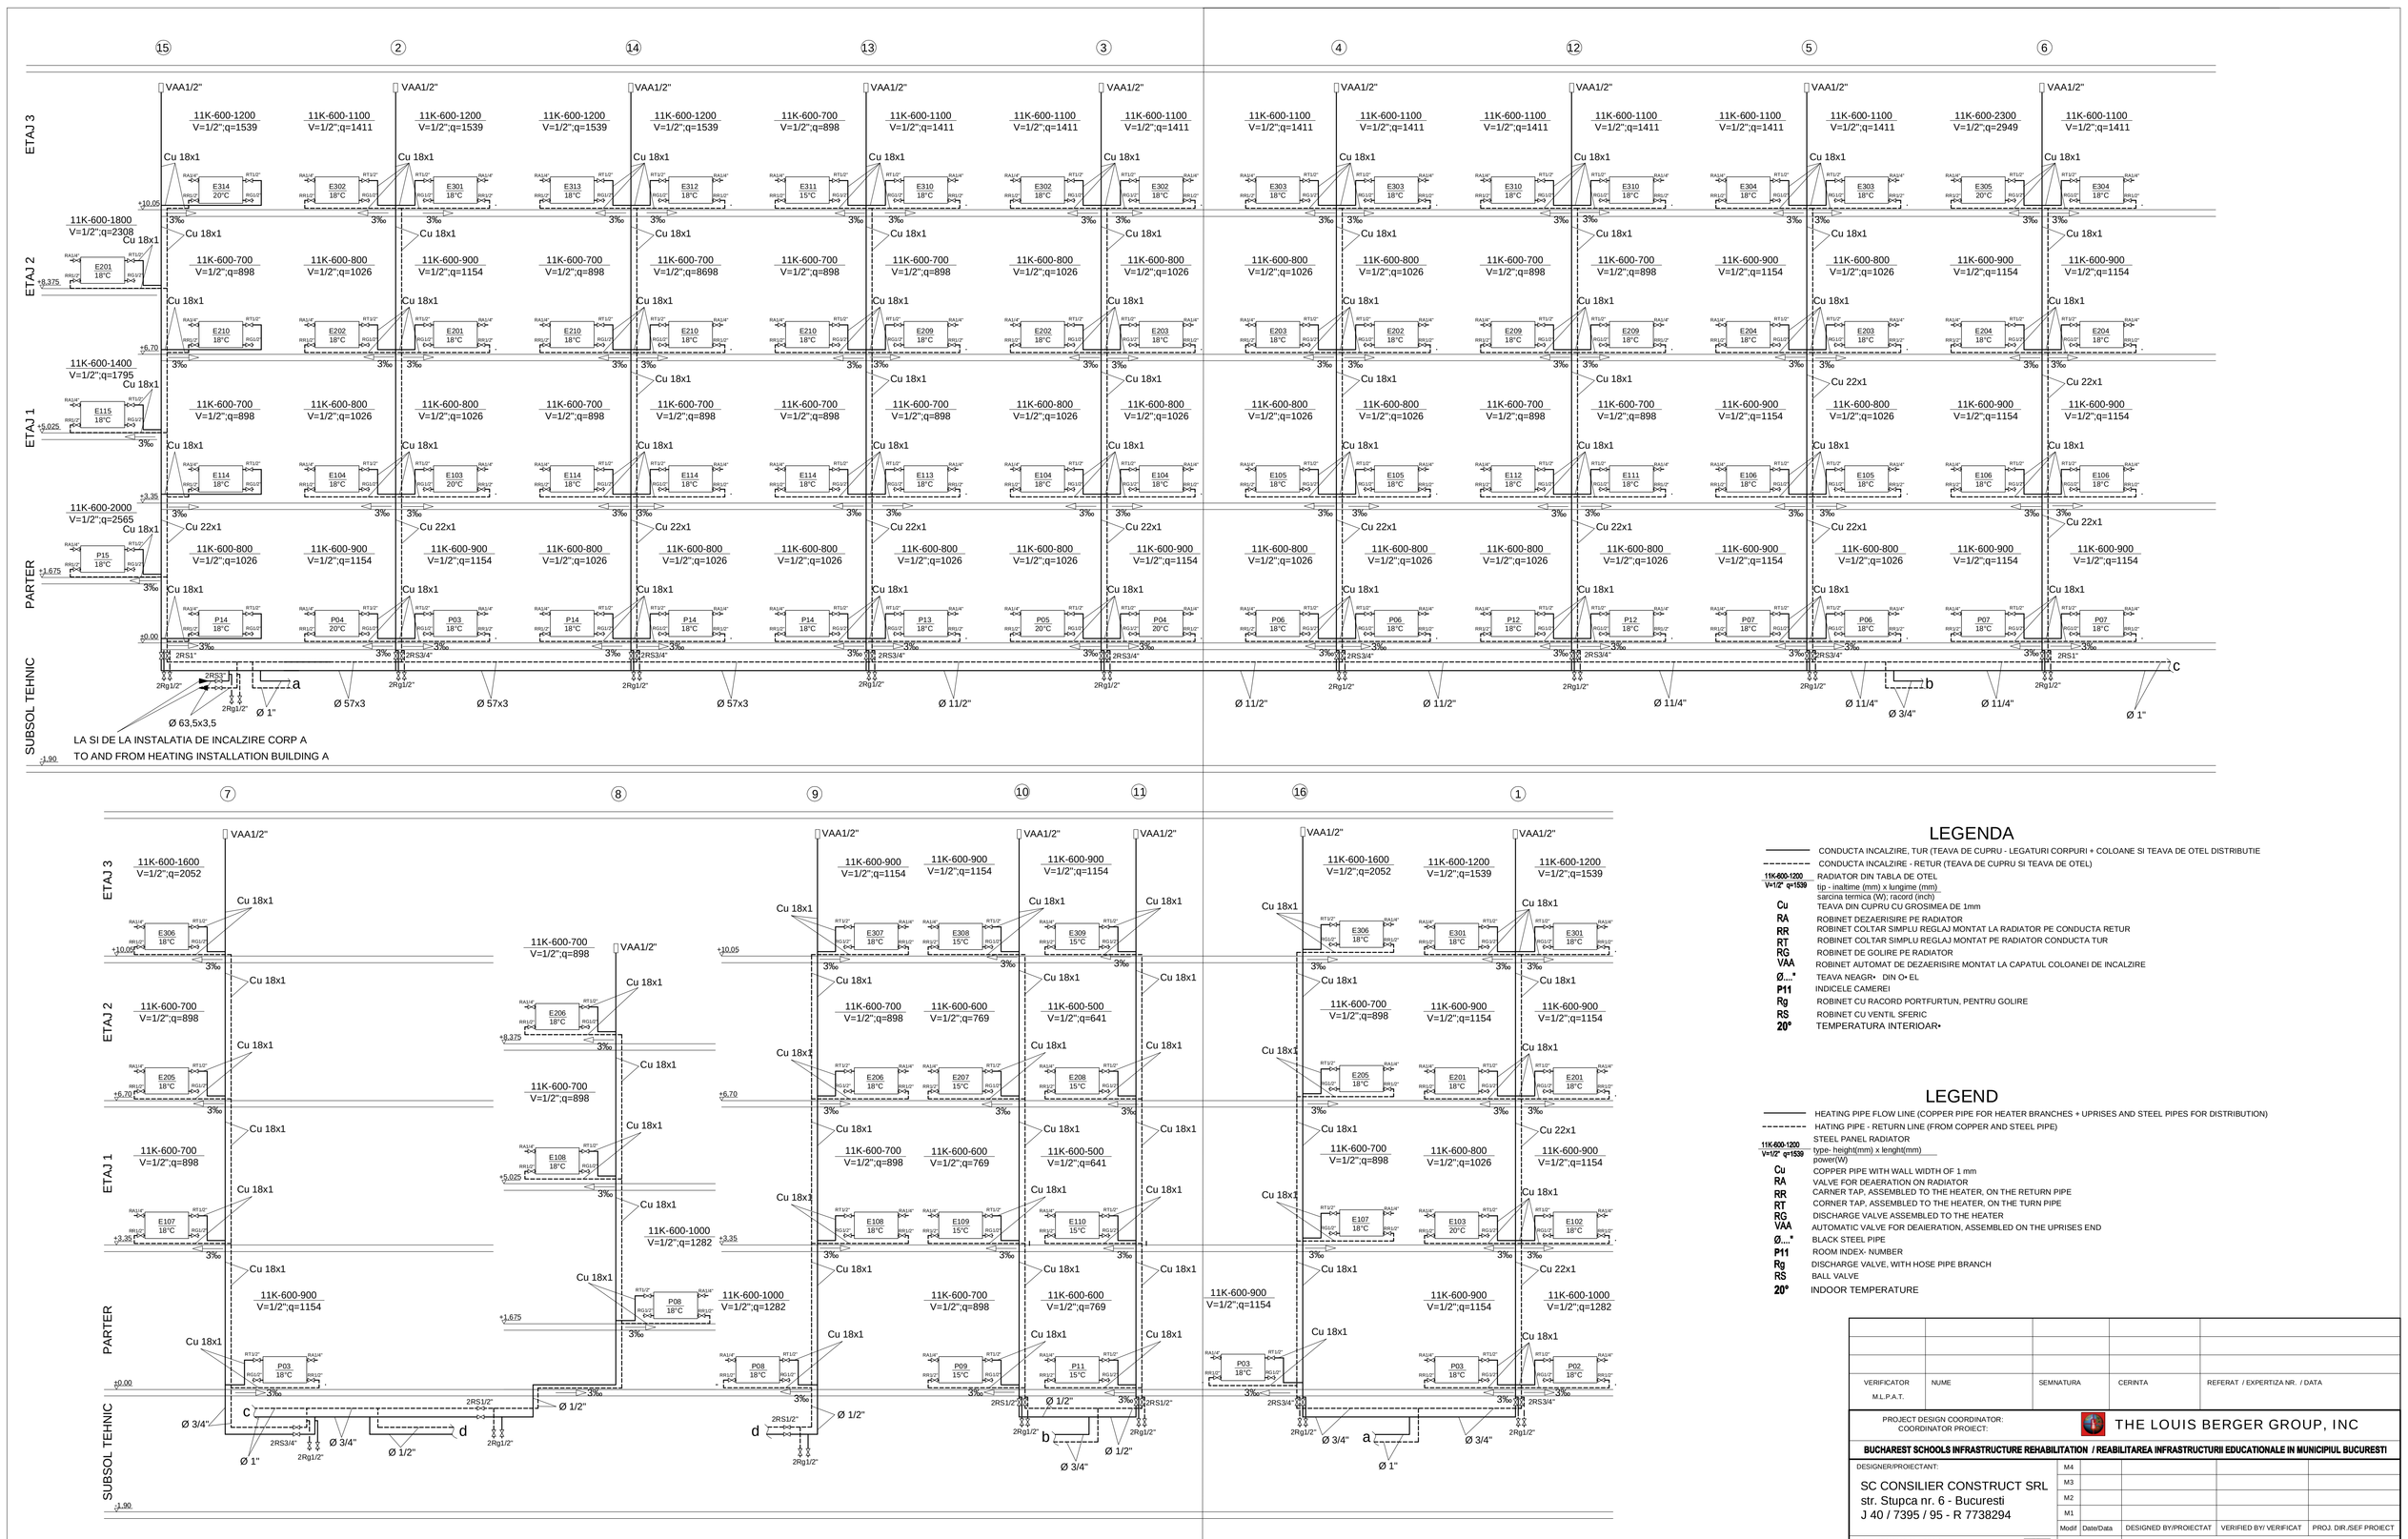

LEGENDA

- CONDUCTA INCALZIRE, TUR (TEAVA DE CUPRU - LEGATURI CORPURI + COLOANE SI TEAVA DE OTEL DISTRIBUTIE
- CONDUCTA INCALZIRE - RETUR (TEAVA DE CUPRU SI TEAVA DE OTEL)

11K-600-1200 V=1/2" q=1539 — RADIATOR DIN TABLA DE OTEL; tip - inaltime (mm) x lungime (mm); sarcina termica (W); racord (inchi)

- **Cu** TEAVA DIN CUPRU CU GROSIMEA DE 1mm
- **RA** ROBINET DEZAERISIRE PE RADIATOR
- **RR** ROBINET COLTAR SIMPLU REGLAJ MONTAT LA RADIATOR PE CONDUCTA RETUR
- **RT** ROBINET COLTAR SIMPLU REGLAJ MONTAT PE RADIATOR CONDUCTA TUR
- **RG** ROBINET DE GOLIRE PE RADIATOR
- **VAA** ROBINET AUTOMAT DE DEZAERISIRE MONTAT LA CAPATUL COLOANEI DE INCALZIRE
- **Ø...*** TEAVA NEAGRA- DIN.O-EL
- **P11** INDICELE CAMEREI
- **Rg** ROBINET CU RACORD PORTFURTUN, PENTRU GOLIRE
- **RS** ROBINET CU VENTIL SFERIC
- **20°** TEMPERATURA INTERIOAR•

LEGEND

- HEATING PIPE FLOW LINE (COPPER PIPE FOR HEATER BRANCHES + UPRISES AND STEEL PIPES FOR DISTRIBUTION)
- HATING PIPE - RETURN LINE (FROM COPPER AND STEEL PIPE)

11K-600-1200 V=1/2" q=1539 — STEEL PANEL RADIATOR; type- height(mm) x lenght(mm); power(W)

- **Cu** COPPER PIPE WITH WALL WIDTH OF 1 mm
- **RA** VALVE FOR DEAERATION ON RADIATOR
- **RR** CARNER TAP, ASSEMBLED TO THE HEATER, ON THE RETURN PIPE
- **RT** CORNER TAP, ASSEMBLED TO THE HEATER, ON THE TURN PIPE
- **RG** DISCHARGE VALVE ASSEMBLED TO THE HEATER
- **VAA** AUTOMATIC VALVE FOR DEAERATION, ASSEMBLED ON THE UPRISES END
- **Ø...*** BLACK STEEL PIPE
- **P11** ROOM INDEX- NUMBER
- **Rg** DISCHARGE VALVE, WITH HOSE PIPE BRANCH
- **RS** BALL VALVE
- **20°** INDOOR TEMPERATURE

NOTA

Plan• a B-T/006 se va consulta cu plan• a B- T/001 , B-T/002, B-T/003, B-T/004, B-T/005

NOTE

The drawing B-T/006 shall be consulted with drawing B-T/001, B- T/002, B-T/003, B-T/004, B-T/005

VERIFICATOR M.L.P.A.T.	NUME	SEMNATURA	CERINTA	REFERAT / EXPERTIZA NR. / DATA

PROJECT DESIGN COORDINATOR: COORDONATOR PROIECT: THE LOUIS BERGER GROUP, INC

BUCHAREST SCHOOLS INFRASTRUCTURE REHABILITATION / REABILITAREA INFRASTRUCTURII EDUCATIONALE IN MUNICIPIUL BUCURESTI

DESIGNER/PROIECTANT:
SC CONSILIER CONSTRUCT SRL
str. Stupca nr. 6 - Bucuresti
J 40 / 7395 / 95 - R 7738294

M4				
M3				
M2				
M1				
Modif	Date/Data	DESIGNED BY/PROIECTAT	VERIFIED BY/ VERIFICAT	PROJ. DIR./SEF PROIECT

BENEFICIARY/BENEFICIAR: **MUNICIPALITY OF BUCHAREST PRIMARIA MUNICIPIULUI BUCURESTI**

SCHOOL NAME/ NUME SCOALA: **SCHOOL no. 20, "SIMION MEHEDINTI" SCOALA nr. 20, "SIMION MEHEDINTI"**

	NAME/ NUME	SIGNAT./SEMNATURA
DESIGNED BY/ PROIECTAT	Ing. Florin Ornatta	
VERIFIED BY/ VERIFICAT	Ing. Ioan Marse	
PROJ. DIR. SEF PROIECT	arh. Constanta Carp	

TYPE OF WORKS/ LUCRARE: **HEATING INSTALLATION / INSTALATII INCALZIRE SCHOOL - BUILDING B / SCOALA - CORP B**

TITLE/ PLANSA: **SCHEME FOR HEATING INSTALLATION SCHEMA COLOANELOR**

DATE/ DATA	SCALE / SCARA	EXEMPLAR NR.	PROJ. PHASE/FAZA PROIECT	PROJ. No./Nr. PROIECT	DRWG. No./Nr. PLANSA
09 / 2006	%		Technical design / Proiect tehnic	076 / S3	B - T/006

It is prohibited to copy, multiply or print this document without written approval of THE LOUIS BERGER GROUP, INC.