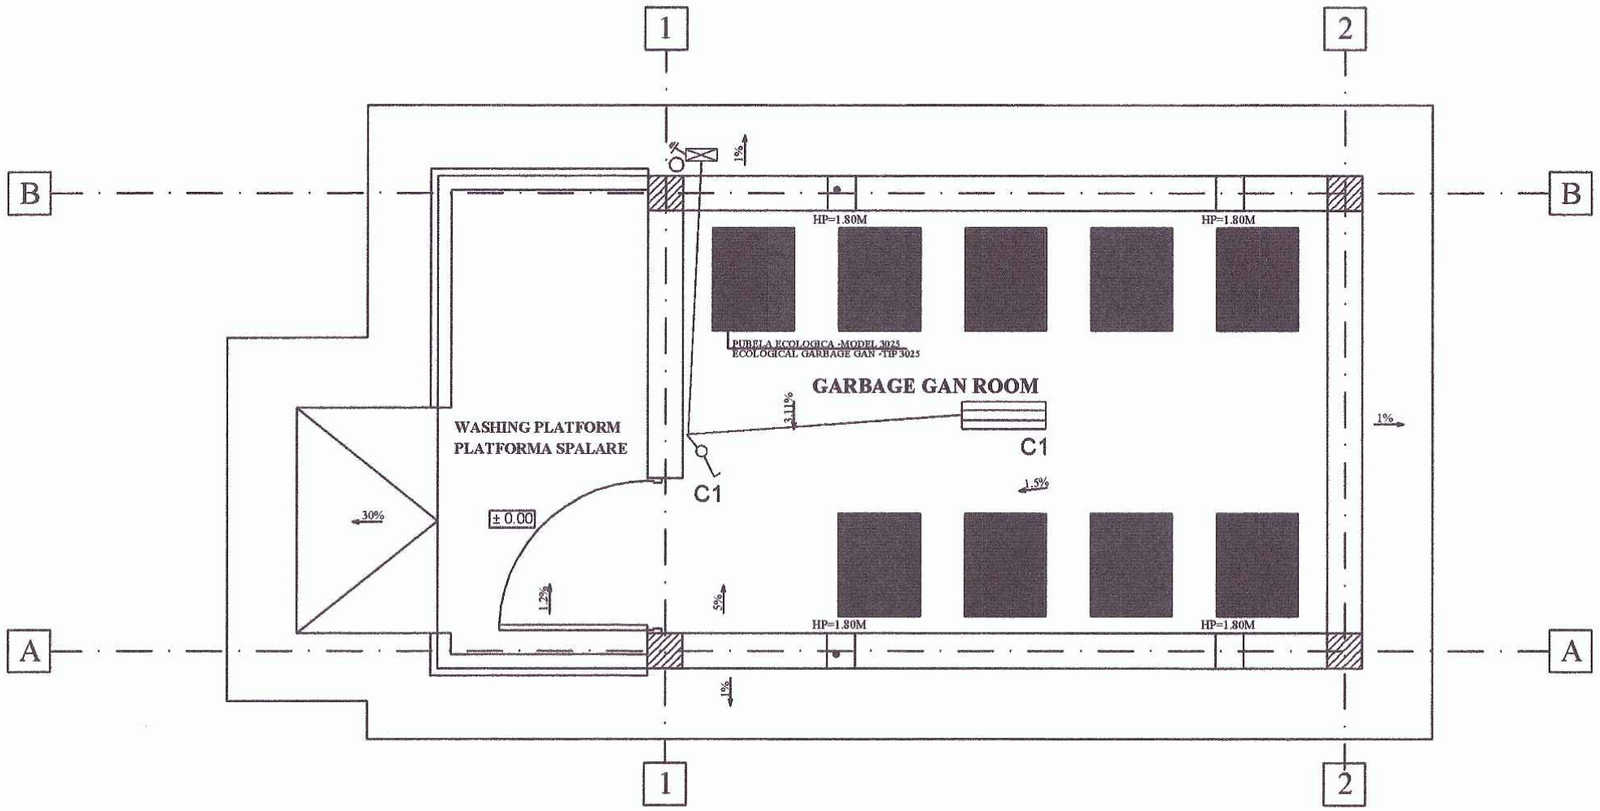

LEGENDA:

- Firida bransament in cutie metalica, montata ingropat

- Corp de iluminat etans - min. IP44 - cu dispersor acrilic - pentru 2 lampi fluorescente 18 W - tip FIPAD-04-218 sau similar

- Priza pamant

- Electrical panel

- Fluorescent water-proof luminaries, min. IP44 protection degree, with acrylic dispersor, for 2 fluorescent tubular lamps 18W - type FIPAD-04-218 or similar

- Ground

PROJECT DESIGN COORDINATOR: / COORDINATOR PROIECT:	THE LOUIS BERGER GROUP, INC				
BUCHAREST SCHOOLS INFRASTRUCTURE REHABILITATION / REABILITAREA INFRASTRUCTURII EDUCATIONALE IN MUNICIPIUL BUCURESTI					
DESIGNER/PROIECTANT: CONSILIER CONSTRUCT	M4				
	M3				
	M2				
	M1				
	Modif	Date/Data	DESIGNED BY/PROIECTAT	VERIFIED BY/ VERIFICAT	PROJ. DIR./SEF PROIECT
BENEFICIARY/BENEFICIAR: MUNICIPALITY OF BUCHAREST / PRIMARIA MUNICIPIULUI BUCURESTI	SCHOOL NAME/ NUME SCOALA	GENERAL SCHOOL NO. 148 /SCOALA GENERALA NR. 148			
DESIGNED BY PROIECTAT: ING. B. IRIMIA	TYPE OF WORKS/ LUCRARE	ELECTRICAL WORKS / LUCRARE DE DE ELECTRICE WASTE DEPOT / GHENA ECOLOGICA DE GUNOI			
VERIFIED BY VERIFICAT: ING. A. BARBALAT	TITLE/ PLANSA	GROUND FLOOR PLAN. ELECTRICAL INSTALLATIONS PLAN PARTER. INSTALATII ELECTRICE			
PROJ. DIR. SEF PROIECT: ARH. L. SURDOIU					
DATE/ DATA: 02/2006	SCALE/ SCARA: 1:50	EXEMPLAR NR.	PROJ. PHASE/FAZA PROIECT: Detailed Design / Proiect tehnic	PROJ. No./Nr.PROIECT: 099/S5	DRWG. No./Nr. PLANSA: EP-E-01

It is prohibited to copy, multiply or print this document without written approval of THE LOUIS BERGER GROUP, INC.
Este interzisa copierea, multiplicarea si imprumutarea documentatiei fara aprobarea scrisa a THE LOUIS BERGER GROUP, INC.