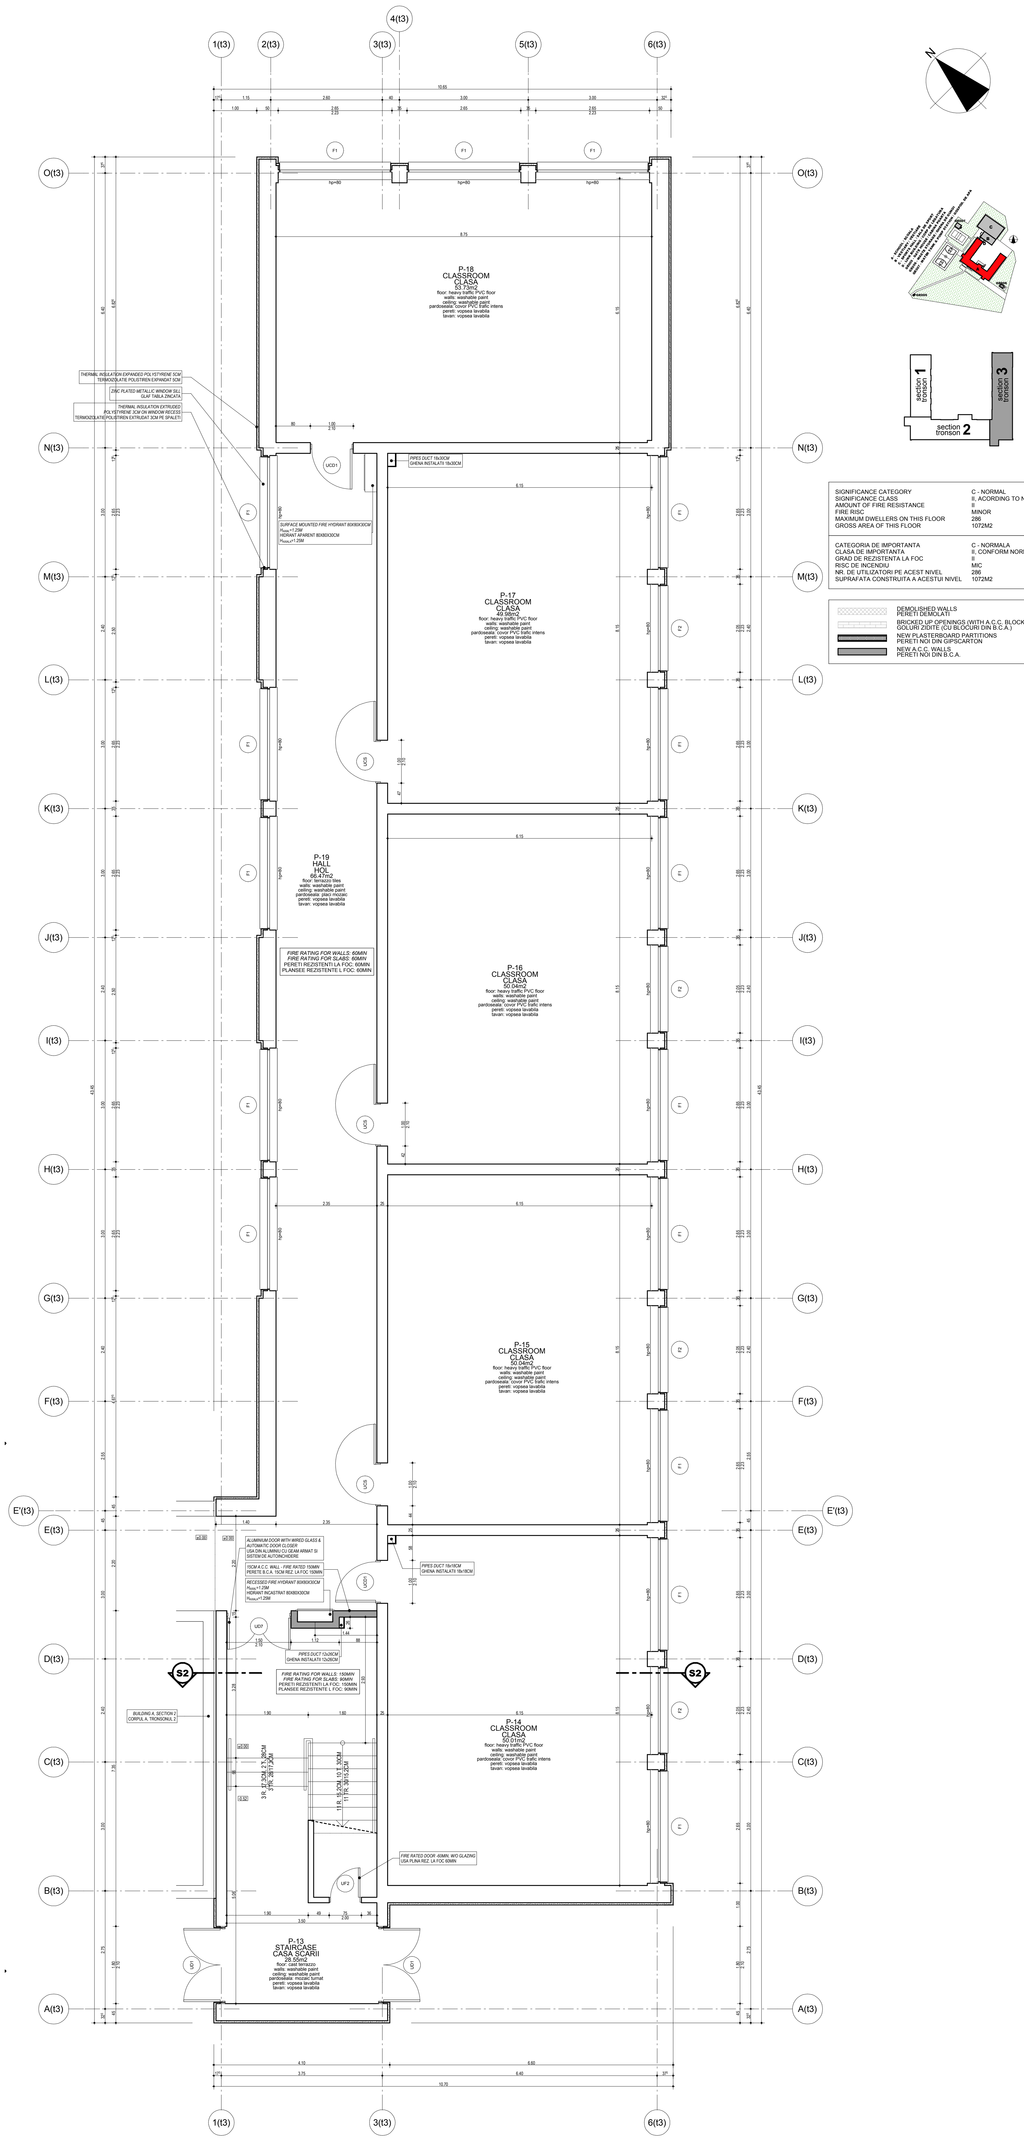

REMARK: ALL MEASUREMENTS WILL BE TAKEN AT THE CONSTRUCTION SITE
NOTA: TOATE MASURATORILE SE VOR FACE LA FATA LOCULUI

M.I.P.A.T. VERIFIER VERIFICATOR M.I.P.A.T	NAME NUME	SIGNATURE SEMNATURA	REQUEST CERINTA	REPORT / EXAMINATION NO. / DATE REFERAT / EXPERTIZA NR. / DATA	
PROJECT DESIGN COORDINATOR COORDONATOR PROIECT			THE LOUIS BERGER GROUP, INC		

BUCHAREST SCHOOL INFRASTRUCTURE REHABILITATION / REABILITAREA INFRASTRUCTURII EDUCATIONALE IN MUNICIPIUL BUCURESTI

DESIGNER PROIECTANT: CONSILIER CONSTRUCT

M4					
M3					
M2					
M1					
Modif	Date / Data	DESIGNED BY / PROIECTAT	VERIFIED BY / VERIFICAT	PROJ DIR. / SEF PROIECT	

BENEFICIAR: PRIMARIA MUNICIPIULUI BUCURESTI

SCHOOL NAME NUME SCOALA: GENERAL SCHOOL NO. 36 "IONEL TEODOREANU" SCOALA GENERALA NR. 36 "IONEL TEODOREANU"

	NAME / NUME	SIGN. / SEMNATURA
DESIGNED BY PROIECTAT	ARH. A. COCUZ	
VERIFIED BY VERIFICAT	ARH. S. ICHIM	
PROJ. DIR. SEF PROIECT	ARH. D. ROMANESCU	

TYPE OF WORKS LUCRARE: ARCHITECTURAL WORKS, BUILDING A LUCRARI DE ARHITECTURA, CORP A

TITLE PLANSA: SECTION 3 - GROUND FLOOR PLAN TRONSONUL 3 - PLAN PARTER

DATE / DATA	SCALE / SCARA	EXEMPLAR NR.	PROJ PHASE / FAZA PROIECT	PROJ NO / NR PROIECT	DRWG NO / NR PLANSA
07/2006	1 : 50		P.T.	063/S4	A-AR-006

It is prohibited to copy, multiply or print this document without written approval of THE LOUIS BERGER GROUP, INC.
Este interzisa copierea, multiplicarea si imprumutarea documentelor fara aprobarea scrisa a THE LOUIS BERGER GROUP, INC.