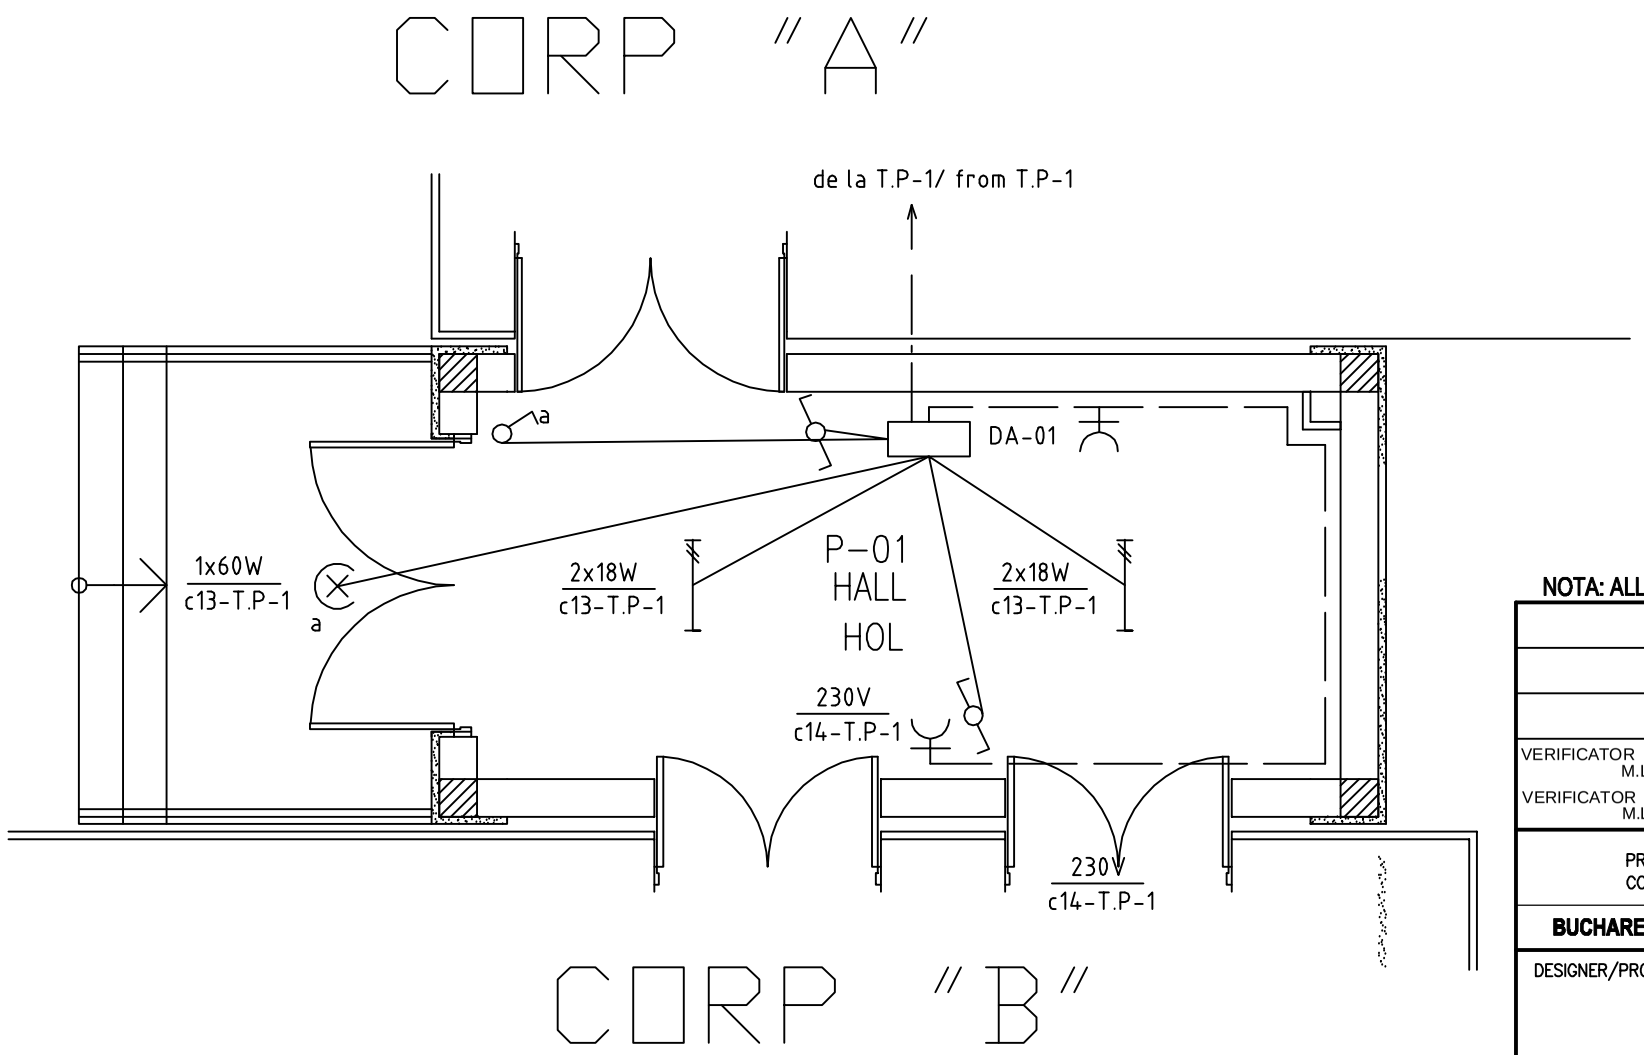

LEGENDA:

- Corp de iluminat tip aplica 1x60W
  Lighting fixture bracket type 1x60W
- Corp de iluminat fluorescent 2x18W montat aparent
  Fluorescent lighting fixture 2x18W apparent muonting
- Intrerupator simplu 250V/10A
  One way switch 250V/10A
- Intrerupator cap scara 250V/10A
  One way stair switch 250V/10A
- Priza 16A/230V cu contact de protectie
  Socket 16A/230V with earth contact
- Traseu circuite montat in tub de protectie
  Circuit copre mounted in protection tube

NOTA: ALL MEASUREMENTS SHOULD BE MADE ON SITE/TOATE MASURATORILOR SA SE FACA LA FATA LOCULUI

VERIFICATOR M.L.P.A.T. VERIFICATOR M.L.P.A.T.	NUME NAME	SEMNATURA SIGNATURE	CERINTA REQUIREMENT	REFERAT / EXPERTIZA NR. / DATA REPORT / TECHNICAL EXPERTISE / DATE

PROJECT DESIGN COORDINATOR:
COORDINATOR PROIECT:

THE LOUIS BERGER GROUP, INC

BUCHAREST SCHOOLS INFRASTRUCTURE REHABILITATION / REABILITAREA INFRASTRUCTURII EDUCATIONALE IN MUNICIPIUL BUCURESTI

DESIGNER/PROIECTANT:

CONSILIER CONSTRUCT

Modif	Date/Data	DESIGNED BY/PROIECTAT	VERIFIED BY/ VERIFICAT	PROJ. DIR./SEF PROIECT
M4				
M3				
M2				
M1				

BENEFICIARY/BENEFICIAR
MUNICIPALITY OF BUCHAREST
PRIMARIA MUNICIPIULUI BUCURESTI

SCHOOL NAME/ NUME SCOALA: General School no. 36 / Scoala Generala nr. 36

	NAME/ NUME	SIGNAT./SEMNATURA
DESIGNED BY PROIECTAT	ing. V. RADU	
VERIFIED BY VERIFICAT	ing. D. MATEI	
PROJ. DIR. SEF PROIECT	arh. D. HOINARESCU	

TYPE OF WORKS/ LUCRARE: **ELECTRICAL INSTALATION / INSTALATII ELECTRICE**
BUILDING "D" / CORP "D"

TITLE/ PLANSA: GROUND FLOOR PLAN
PLAN PARTER

DATE/ DATA	SCALE/ SCARA	EXEMPLAR NR.	PROJ. PHASE/FAZA PROIECT	PROJ. No./Nr.PROIECT	DRWG. No./Nr. PLANSA
04/2006	1 : 50		Detailed Design Proiect tehnic	**063/S4**	D - EL - 001

It is prohibited to copy, multiply or print this document without written approval of THE LOUIS BERGER GROUP, INC.
Este interzisa copierea, multiplicarea si imprumutarea documentatiei fara aprobarea scrisa a THE LOUIS BERGER GROUP, INC.