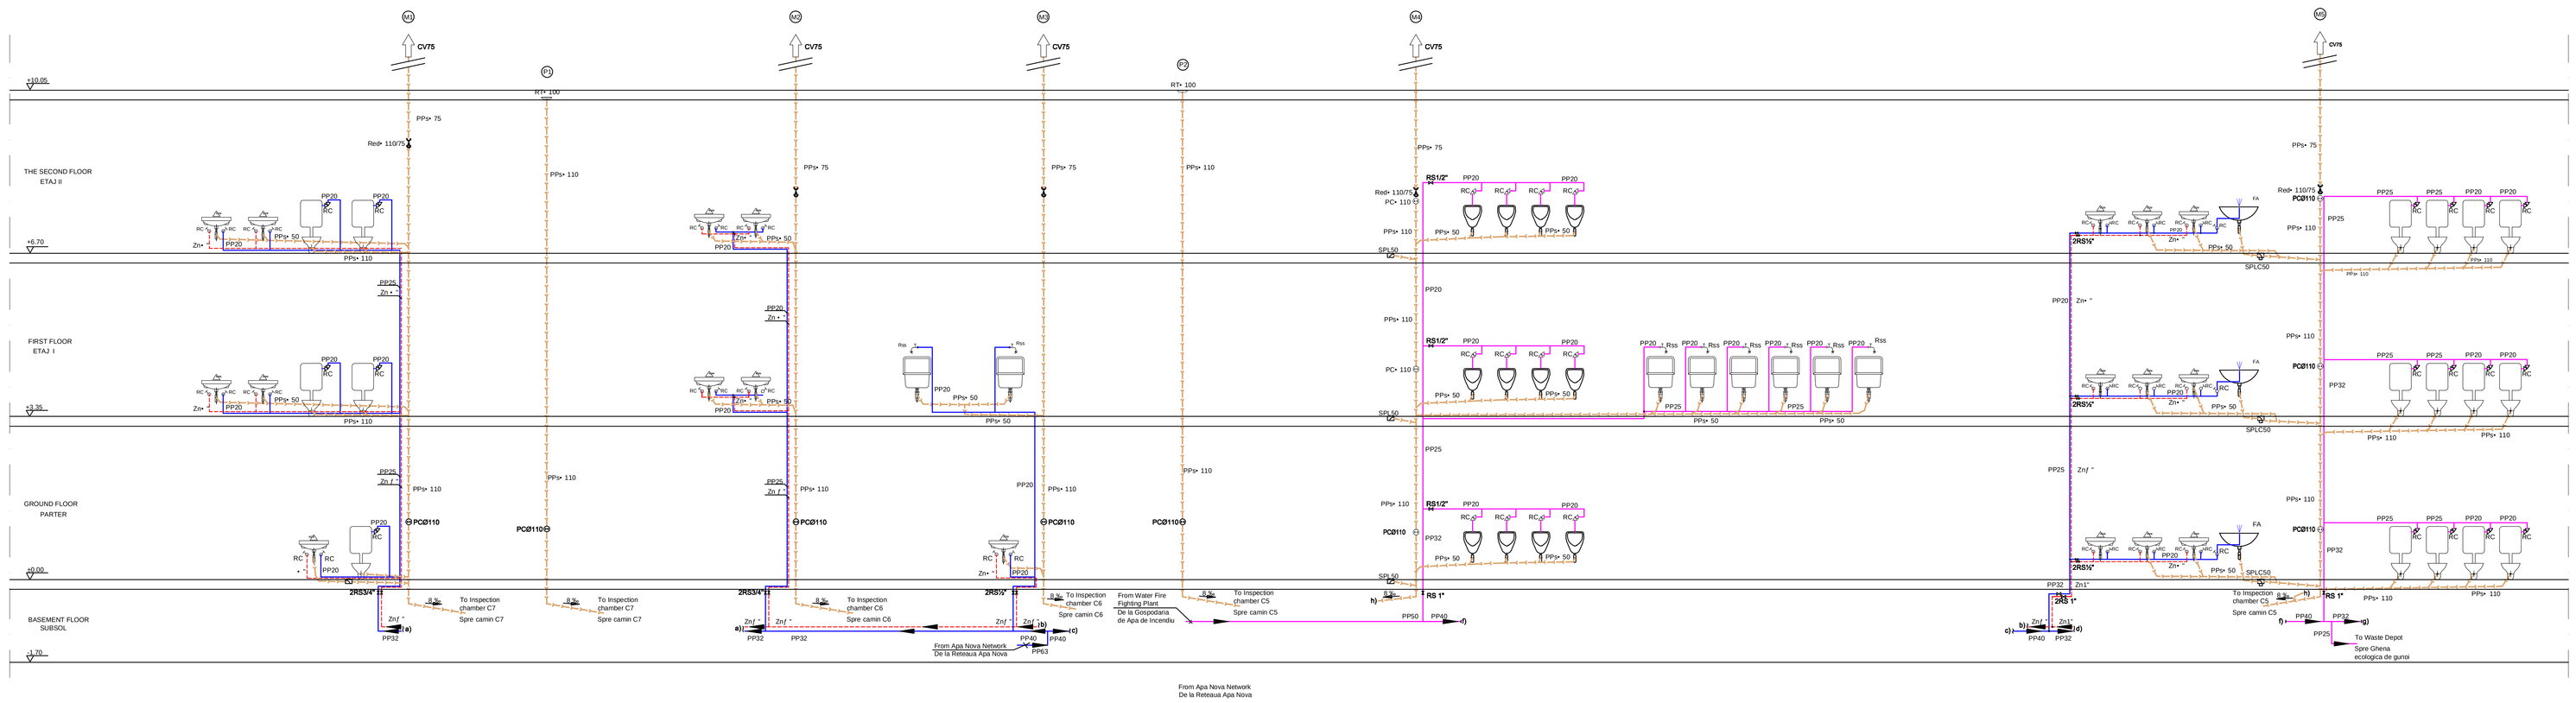

LEGENDA :

- Conducta de stingere a incendiului (din teava de otel)
- Conducta apa rece potabila, din polipropilena (PP)
- Conducta apa rece, din polipropilena (PP)
- Conducta de apa calda menajera, din teava zincata
- Canalizare menajera , din tuburi si piese din polipropilena de scurgere (PPs)
- FA — Fantana arteziana de perete
- Rss — Robinet simplu serviciu
- Rds — Robinet dublu serviciu
- RT — Robinet trecere, cu sfera
- RC — Robinet coltar
- PD — Piesa dilatare
- Reductie din tub de polipropilena de scurgere
- SPV — Sifon de pardoseala, cu iesire verticala
- SPL — Sifon de pardoseala, cu iesire laterala
- SPCL — Sifon de pardoseala, cu iesire si colectare laterala
- PC — Tub cu piesa de curatire
- CV — Coloana de ventilatie
- RT+ 100 — Receptor de colectare a apelor meteorice de pe terasa
- (M) — Coloana de canalizare menajera
- (P) — Coloana de ape meteorice

LEGEND :

- Fire water pipe (From steel pipe)
- Polypropylene potable water pipe
- Polypropylene water pipe
- Zincated hot water pipe
- Polypropylene tubes and branch pieces for sewerage
- FA — Wall artesian well
- Rss — One service cock
- Rds — Double service cock
- RT — Ball valve
- RC — Angle valve
- PD — Tube with expansion piece
- Sewer polypropylene tube with reducing sleeve
- SPV — Floor trap, with vertical outlet
- SPL — Floor trap, with horizontal outlet
- SPCL — Floor trap, with horizontal collecting and outlet
- PC — Polypropylene sewage tube, with cleaning piece
- RT+ 100 — Drain trap for terrace
- (M) — Sewerage column
- (P) — Rain water drain column

NOTE :

*The present drawing will be consulted together with following plans : A-S-001, A-S-002, A-S-003, A-S-004,A-S-005, A-S-006, A-S-007, A-S-008, A-S-009, A-S-010, A-S-011, A-S-012, A-S-014, B-S-001. B-S-002 and B-S-003

NOTA :

*Prezentul desen se va consulta impreuna cu planurile : A-S-001, A-S-002, A-S-003, A-S-004,A-S-005, A-S-006, A-S-007, A-S-008, A-S-009, A-S-010, A-S-011, A-S-012, A-S-014, B-S-001. B-S-002 si B-S-003

	NUME / NAME	SEMNATURA / SIGNATURE	CERINTA / REQUIREMENT	REFERAT / EXPERTIZA NR. / DATA REPORT / TECHNICAL EXPERTISE / DATE

PROJECT DESIGN COORDINATOR
COORDONATOR PROIECT

THE LOUIS BERGER GROUP, INC

BUCHAREST SCHOOLS INFRASTRUCTURE REHABILITATION / REABILITAREA INFRASTRUCTURII EDUCATIONALE IN MUNICIPIUL BUCURESTI

DESIGNER/PROIECTANT:

CONSILIER CONSTRUCT

		IH4		
		IH3		
		HC		
		IR1		
No/Nr	Data/Date	DESIGNED BY/PROIECTAT	VERIFIED BY/ VERIFICAT	PROJ. DR./SEF PROIECT

BENEFICIARY/BENEFICIAR:
MUNICIPALITY OF BUCHAREST
PRIMARIA MUNICIPIULUI BUCURESTI

SCHOOL NAME/ NUME SCOALA: General School no. 36 / Scoala Generala nr. 36

	NAME/ NUME	SIGNATURE/SEMNATURA
DESIGNED BY PROIECTAT	ing. Daniel STOICA	
VERIFIED BY VERIFICAT	ing. Florian DUTĂ	
PROJ. DR. SEF PROIECT	arh. Dorin HONIURESCU	

TYPE OF WORK/ LUCRARE: **SANITARY INSTALLATIONS DESIGN**
PROIECT DE INSTALATII SANITARE
BUILDING "A" / CLADIRE "A"

TITLE/ PLANSA: UPRISES SCHEME (EXISTING BUILDINGS)
SCHEMA COLOANELOR (CLADIRI EXISTENTE)

DATE/ DATA	SCALE/ SCARA	EXEMPLAR NR.	PROJ. PHASE/FAZA PROIECT Detailed Design/ Proiect tehnic	PROJ. No./Nr.PROIECT	DRWG. No./Nr. PLANSA
07/2006	%			063/54	A - S - 013

It is prohibited to copy, multiply or print this document without written approval of THE LOUIS BERGER GROUP, INC.
Este interzisa copierea, multiplicarea si imprumutarea documentelor fara aprobarea scrisa a THE LOUIS BERGER GROUP, INC.

1388 x 841