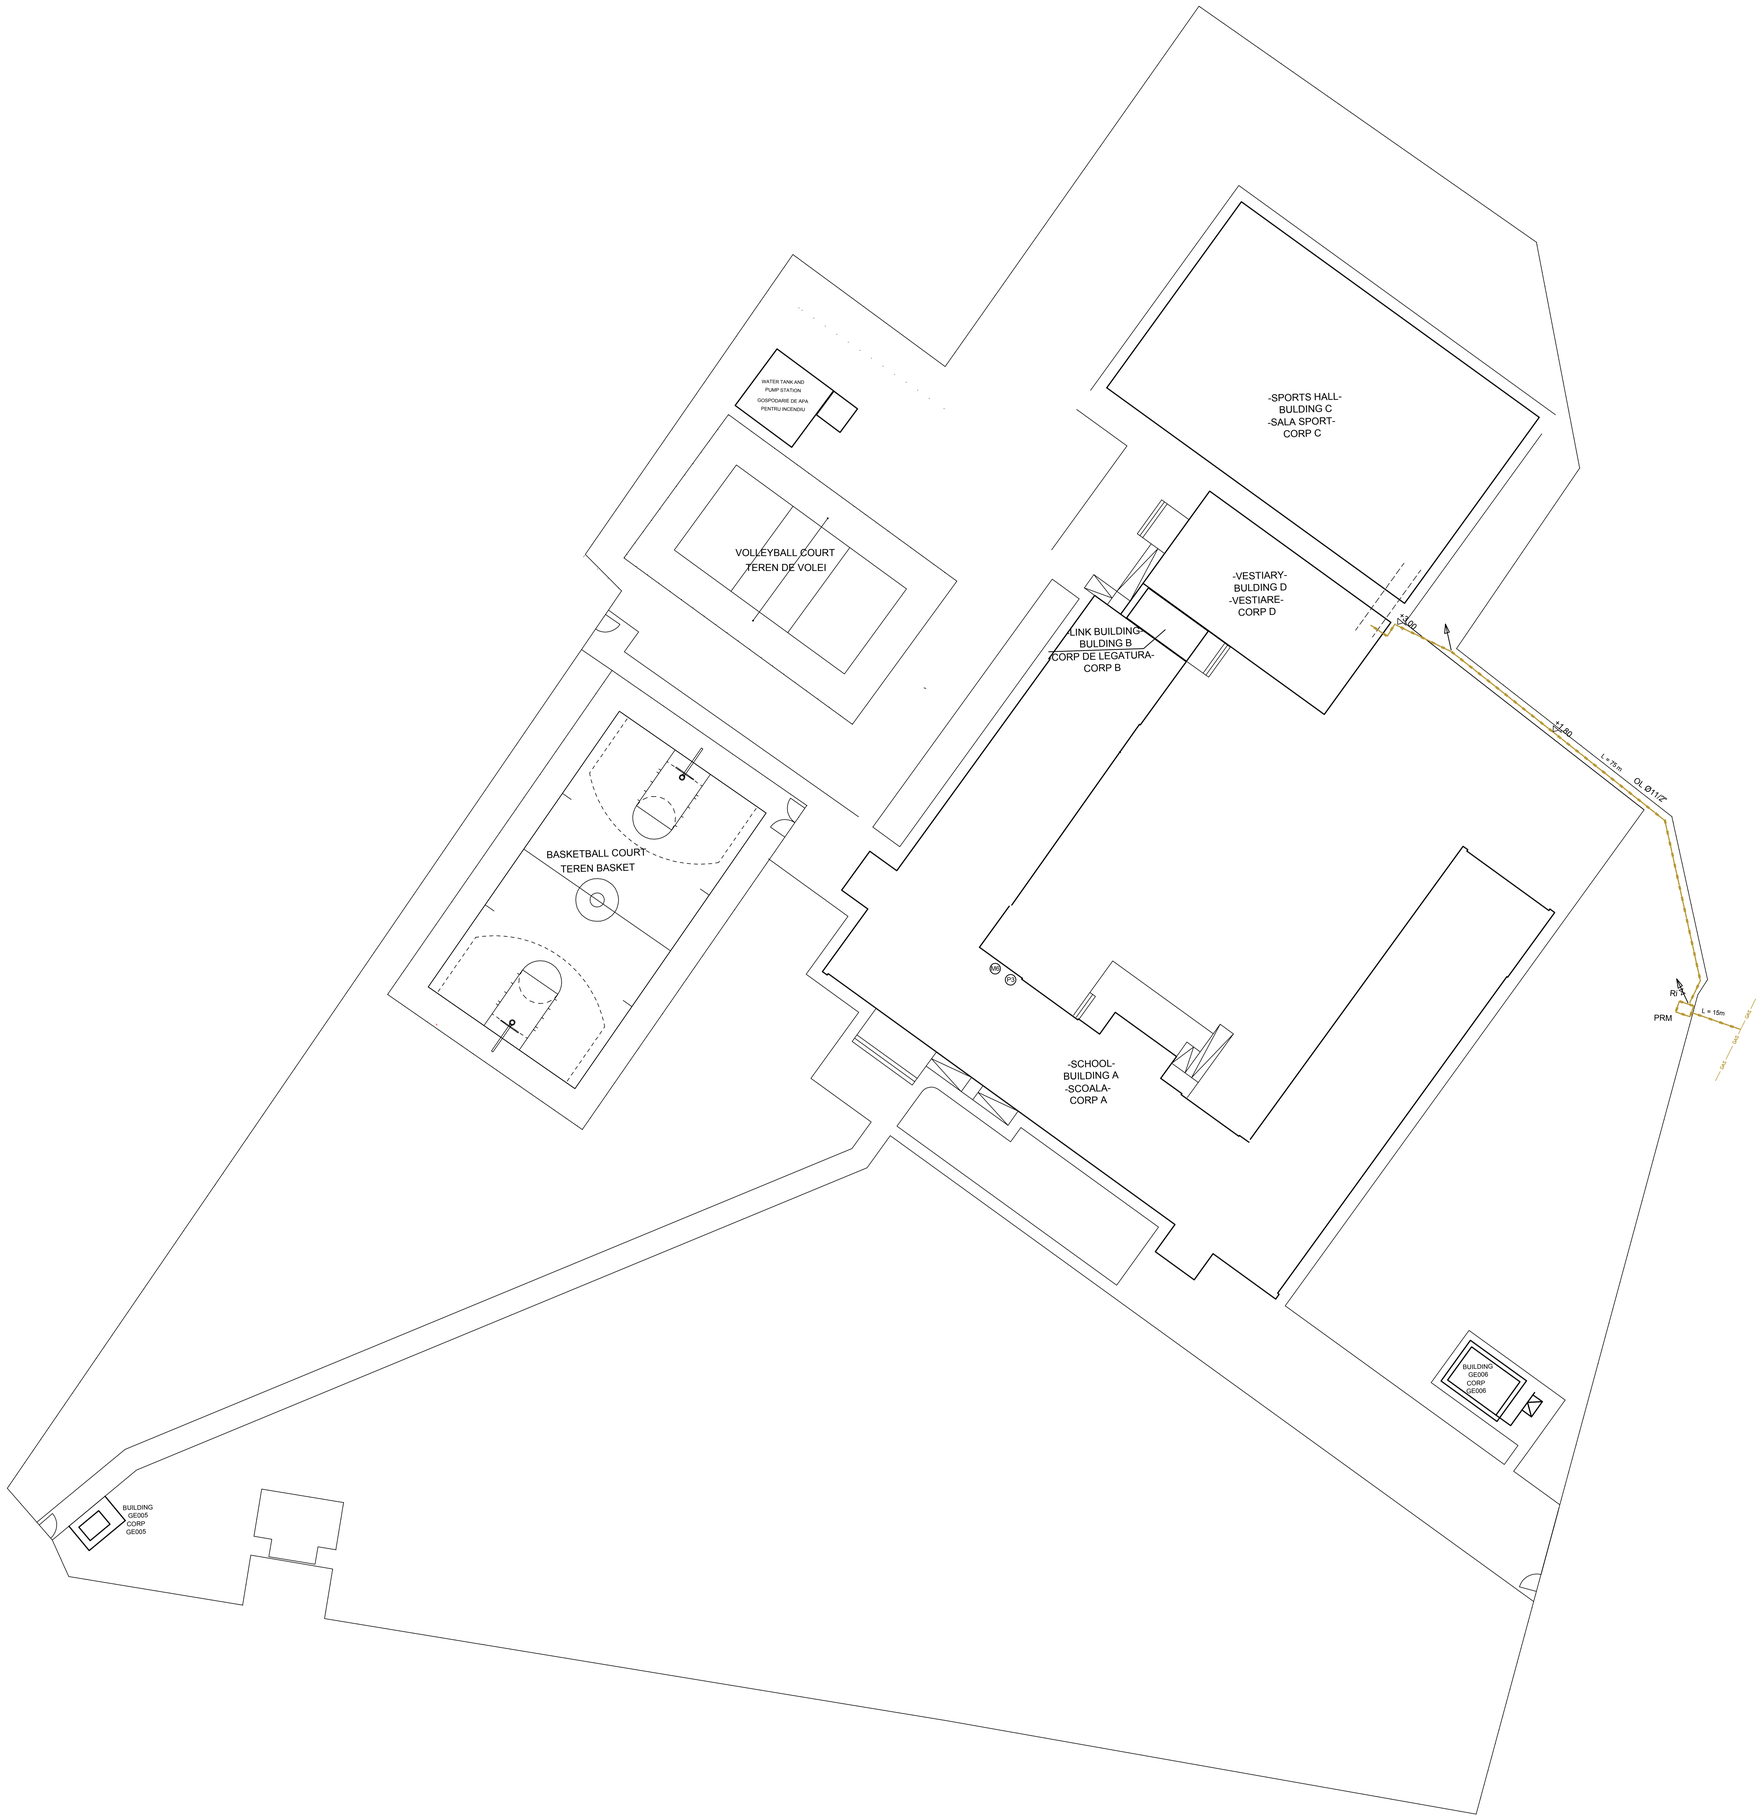

THE EXECUTION OF THE FIXING WORKS FOR NATURAL GAS NETWORK, WILL BE CARRIED OUT ACCORDING TO THE PROVISIONS OF THE TECHNICAL SPECIFICATIONS THAT ARE INTENDED FOR THIS TYPE OF WORKS.

EXECUTAREA LUCRARILOR DE MONTAJ A INSTALATIEI DE GAZE NATURALE SE VA FACE CU RESPECTAREA PRESCRIPTIILOR DIN CAIETUL DE SARCINI SPECIFIC ACESTUI TIP DE LUCRARI

LEGEND :

- New projected natural gas conduct, from steel pipe, Ø
- GAS — New projected natural gas branch, from PEHD pipe, Ø
- GAS — Existing natural gas pipe network
- PRM — Adjustement and measurement place (Natural gas regulator Q = 25 m³/h + Natural gas counter Q = 16m³/h)
- Ri — Fire fighting valve, ND
- EV65 — Electric valve with natural gas detector, ND
- Natural gas detector, ND

LEGENDA :

- Conducta gaze naturale, din teava laminata de otel, Ø21/2"
- GAS — Bransament gaze naturale Ø63
- GAS — Retea de gaze naturale publica, existenta
- PRM — Post de Reglare si Masura (Regulator Q = 25 m³/h + Contor de gaze Q = 16 m³/h)
- Ri — Robinet de incendiu, Dn
- EV — Electrovana cu detector de gaze, Dn
- Detector de gaze

NOTE :

* The present drawing will be consulted with together plans :

A - G - 001 and A - G - 002

NOTA :

* Prezentul plan se va consulta impreuna cu urmatoarele desene :

A - G - 001 si A - G - 002.

M.I.P.A.T. DESIGN REVIEWER VERIFICATOR M.I.P.A.T	NAME NUME	SIGNATURE SEMNATURA	REQUIREMENT CERINTA	REFERAT / EXPERTIZA NR. / DATA REPORT/TEHNICAL EXPERTISE/ DATE

PROJECT COORDINATOR/COORDINATOR PROIECT: **THE LOUIS BERGER GROUP, INC**

BUCHAREST SCHOOL INFRASTUCTURE REHABILITATION / REABILITAREA INFRASTRUCTURII EDUCATIONALE IN MUNICIPIUL BUCURESTI

DESIGNER/PROIECTANT: CONSILIER CONSTRUCT

M4			
M3			
M2			
M1			
Mod/f	Date/Data	PROJECTED/PROIECTAT	VERIFIED/VERIFICAT	PROJ. DIR./SEF PROIECT

BENEFICIARY/BENEFICIAR:
MUNICIPALITY OF BUCHAREST
PRIMARIA MUNICIPIULUI BUCURESTI

SCHOOL NAME/ NUME SCOALA: **GENERAL SCHOOL No. 36**
SCOALA GENERALA NR. 36

	NUME	SEMNATURA
DESIGNED BY PROIECTAT	ing. Daniel STOICA	
VERIFIED BY VERIFICAT	ing. Florian DUTĂ	
PROJ.DIR. SEF PROIECT	arh. Daniel HOINĂRESCU	

TYPE OF WORKS/ LUCRARE: **NATURAL GAS NETWORK IN THE PRECINT**
RETEA DE GAZE NATURALE IN INCINTA.

DRAWING/ PLANSA: LAYOUT PLAN
PLAN DE SITUATIE

DATE/DATA	SCALE/SCARA	EXEMPLAR NR.	PROJ. PHASE/FAZA PROIECT	PROJ. No./Nr PROIECT	DRWG. No/Nr. PLANSA
02/2007	1 : 200		**Detailed design** **Proiect tehnic**	**063/S4**	GE004 - G - 001

It is prohibited to copy,multiply or print this document whitout written approval of theTHE LOUIS BERGER GROUP, INC
Este interzisa copierea, multiplicarea si imprumutarea documentelor fara aprobarea scrisa a THE LOUIS BERGER GROUP, INC.

1055 x 844