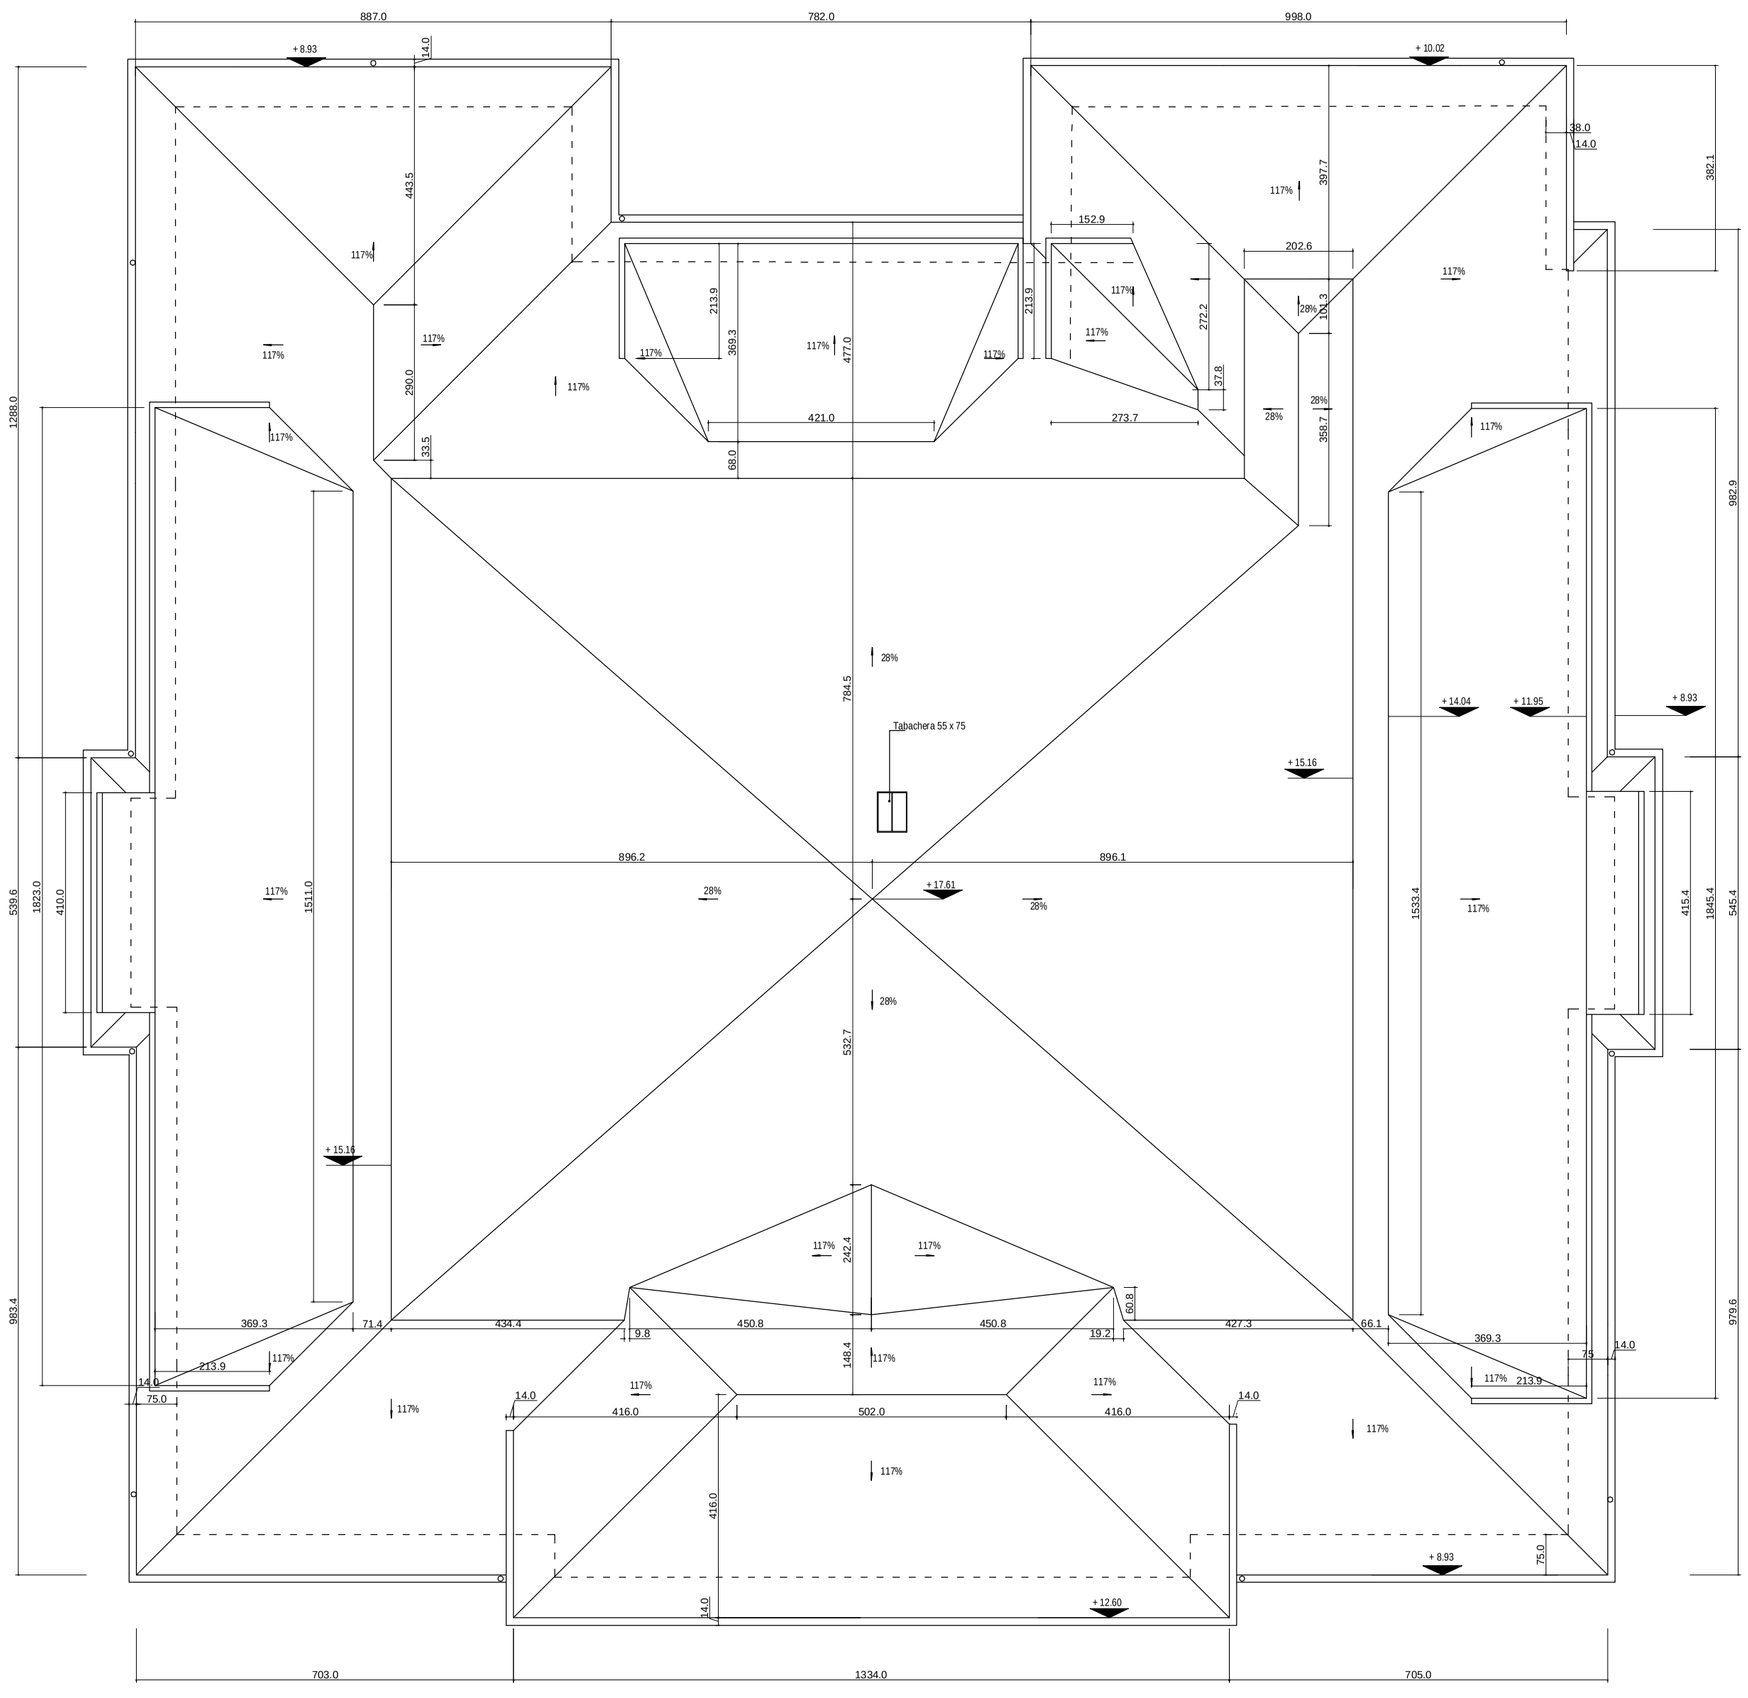

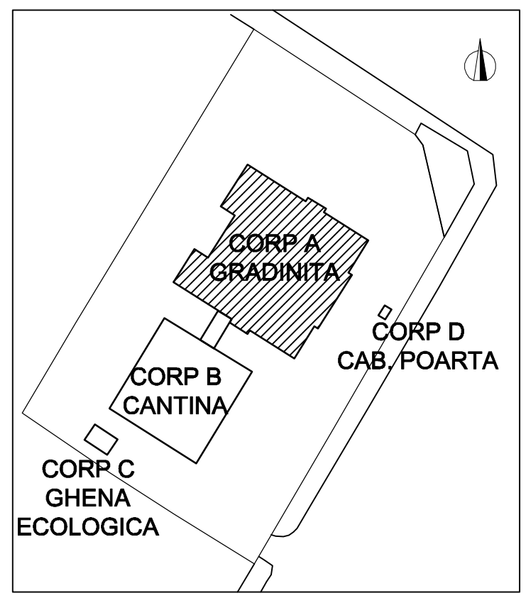

NOTE / NOTA:

SIGNIFICANCE CATEGORY OF BUILDING C (NORMAL) -ACCORDING TO HGR 766 / CATEGORIA DE IMPORTANTA A CONSTRUCTIEI C (NORMALA) -CONFORM HGR 776.

SIGNIFICANCE CLASS OF BUILDING II -ACCORDING TO P100 / CLASA DE IMPORTANTA A CONSTRUCTIEI II -CONFORM P100

AMOUNT OF FIRE RESISTANCE OF BUILDING II -ACCORDING TO TABLE 2.1.9. OF NORMATIVE P188/99 / GRADUL DE REZISTENTA LA FOC AL CONSTRUTIEI II -CONFORM TABEL 2.1.9. DIN NORMATIVUL P188/99.

ALL MEASUREMENTS SHOULD BE MADE ON SITE/TOATE MASURATORILE SA SE FACA LA FATA LOCULUI

VERIFICATOR M.L.P.A.T.	NUME	SEMNATURA	CERINTA	REFERAT / EXPERTIZA NR. / DATA

PROJECT DESIGN COORDINATOR:
COORDINATOR PROIECT:

THE LOUIS BERGER GROUP, INC

BUCHAREST SCHOOLS INFRASTRUCTURE REHABILITATION / REABILITAREA INFRASTRUCTURII EDUCATIONALE IN MUNICIPIUL BUCURESTI

DESIGNER/PROIECTANT:

SC CONSILIER CONSTRUCT SRL
str. Stupca nr. 6 - Bucuresti
J 40 / 7395 / 95 - R 7738294

	Modif	Date/Data	DESIGNED BY/PROIECTAT	VERIFIED BY/ VERIFICAT	PROJ. DIR./SEF PROIECT
M4					
M3					
M2					
M1					

BENEFICIARY/BENEFICIAR

MUNICIPALITY OF BUCHAREST
PRIMARIA MUNICIPIULUI BUCURESTI

SCHOOL NAME/ NUME SCOALA: **Kinder-garten no. 250 / Gradinita nr. 250**

	NAME/ NUME	SIGNAT./SEMNATURA
DESIGNED BY PROIECTAT	**c.arh. Teodor Banica**	
VERIFIED BY VERIFICAT	**arh. Constanta Carp**	
PROJ. DIR. SEF PROIECT	**arh. Constanta Carp**	

TYPE OF WORKS/ LUCRARE: **ARCHITECTURAL WORKS / LUCRARE DE ARHITECTURA**
KINDER-GARTEN BUILDING A / GRADINITA CORP A

TITLE/ PLANSA: **COVER PLAN**
PLAN INVELITOARE

DATE/ DATA	SCALE/ SCARA	EXEMPLAR NR.	PROJ. PHASE/FAZA PROIECT	PROJ. No./Nr.PROIECT	DRWG. No./Nr. PLANSA
04 / 2006	1:100		Detailed Design Proiect tehnic	085/S6	**A- AR/005**

It is prohibited to copy, multiply or print this document without written approval of THE LOUIS BERGER GROUP, INC.
Este interzisa copierea, multiplicarea si imprumutarea documentatiei fara aprobarea scrisa a THE LOUIS BERGER GROUP, INC.