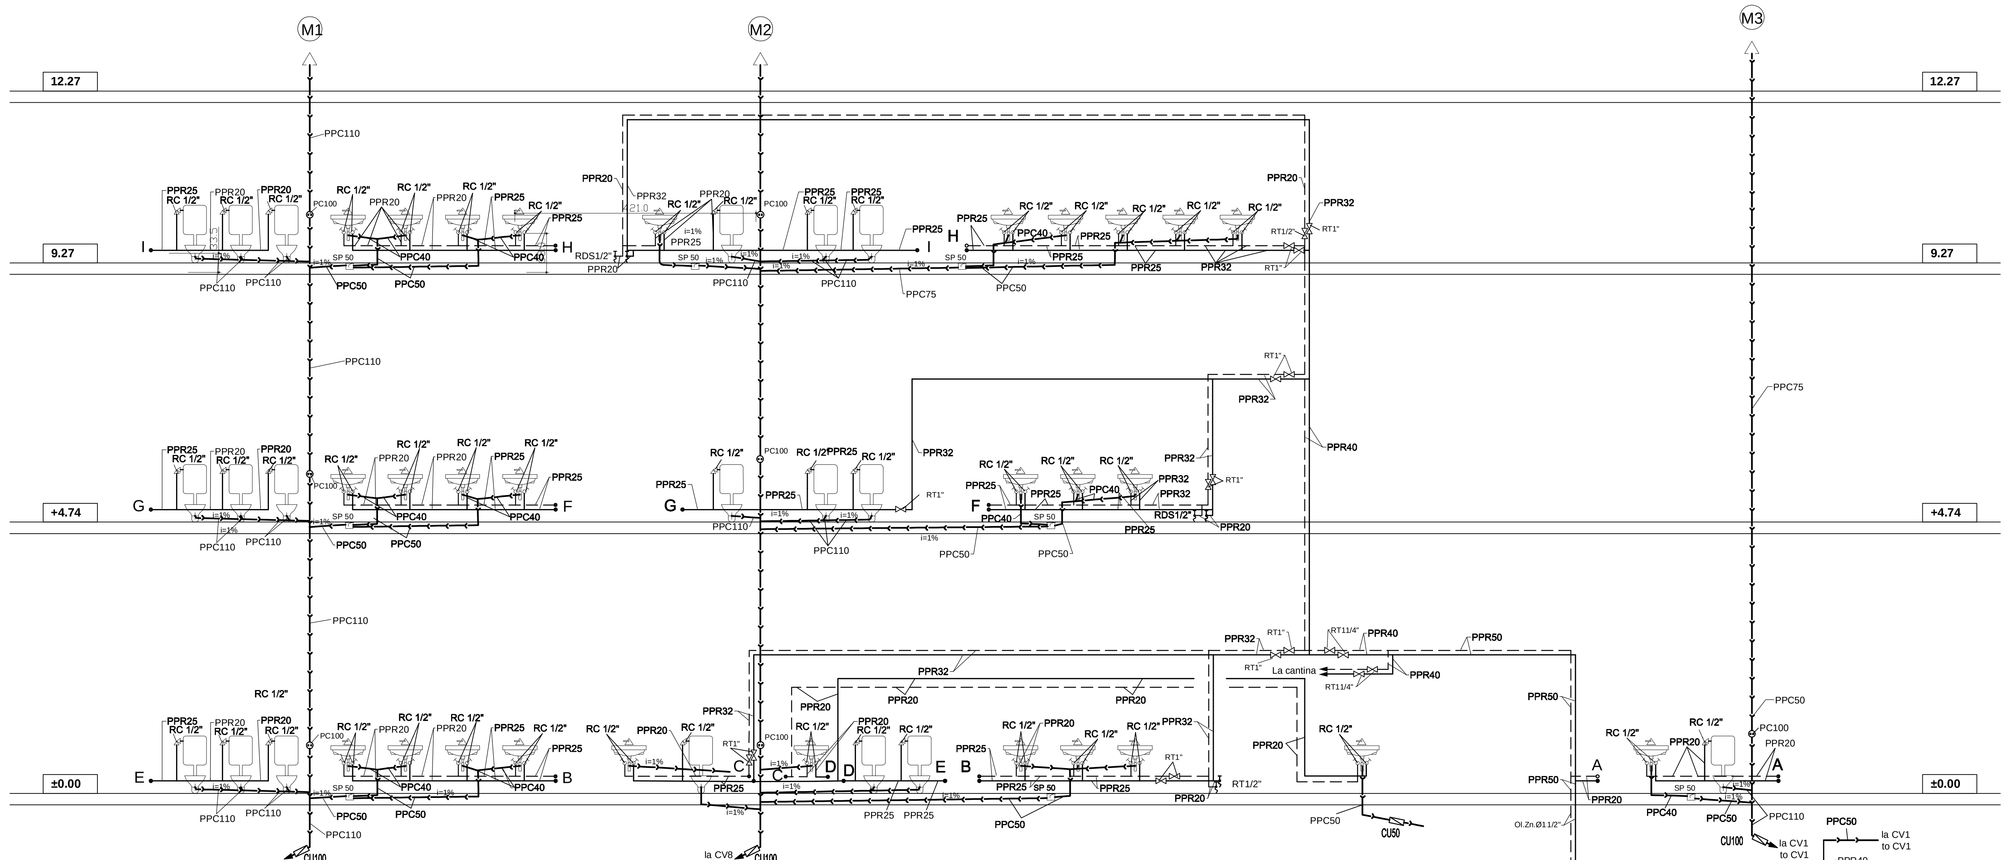

LEGENDA

- Conducta apa rece si calda
- Conducta canalizare menajera
- (M1) Numerotare coloane menajera
- (A1) Numerotare coloane ap• rece •i cald•
- Coloana canalizare menajera
- Coloana apa rece
- Coloana apa cald•

PPC	Conducta polipropilena de canalizare
PPR	Teava de polipropilenp•
SP	Sifon pardoseal•
RC	Robinet sub lavoar
RT	Robinet de trecere cu sfera
i	Panta conductelor
CU	Ventil unisens
	Caciula de ventilatie
PC	Piesa de cura•re
P	Pomp• submersibil• caanalizare

LEGEND

- Cold and hot water pipe
- Sewage pipe
- (M1) Sewage uprises numbering
- (A1) Hot and cold water uprises numbering
- Sewage uprises
- Cold water uprises
- Hot water uprises

PPC	Sewage polypropylene pipe
PPR	Pipe polypropylene
SP	Gully
RC	Valve below sink
RT	Straightway ball valve
i	Pipes slope
CU	Check valve
	Ventilation cap
PC	Cleaning piece

NOTA:
- Plansa A-S- 005 se va consulta impreuna cu plansa A-S-001,002,003,004

NOTE:
- The drawing A -S-005 shall be consulted with drawings A -S-001,002,003,004

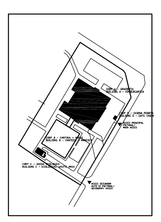

VERIFICATOR M.L.P.A.T.	NUME	SEMNATURA	CERINTA	REFERAT / EXPERTIZA NR. / DATA

PROJECT DESIGN COORDINATOR: COORDONATOR PROIECT: THE LOUIS BERGER GROUP, INC

BUCHAREST SCHOOLS INFRASTRUCTURE REHABILITATION / REABILITAREA INFRASTRUCTURII EDUCATIONALE IN MUNICIPIUL BUCURESTI

DESIGNER/PROIECTANT:
SC CONSILIER CONSTRUCT SRL
str. Stupca nr. 6 - Bucuresti
J 40 / 7395 / 95 - R 7738294

M4 / M3 / M2 / M1

Model	Data/Data	DESIGNED BY/PROIECTAT	VERIFIED BY/ VERIFICAT	PROJ. DIR./SEF PROIECT

BENEFICIARY/BENEFICIAR: **MUNICIPALITY OF BUCHAREST PRIMARIA MUNICIPIULUI BUCURESTI**

SCHOOL NAME/ NUME SCOALA: **Kinder-garten no. 250 / Gradinita nr. 250**

	NAME/ NUME	SIGNAT./SEMNATURA
DESIGNED BY/ PROIECTAT	Ing. S. Popescu	
DRAWEDBY/ DESENAT	Ing. S. Popescu	
PROJ. DIR. SEF PROIECT	arh. Constanta Carp	

TYPE OF WORKS/ LUCRARE: **SANITARY INSTALLATIONS / INSTALATII SANITARE KINDER-GARTEN - CORP A / GRADINITA CORP A**

TITLE/ PLANSA: **COLUMNS SCHEME SCHEMA COLOANELOR**

DATE/ DATA	SCALE/ SCARA	EXEMPLAR NR.	PROJ. PHASE/FAZA PROIECT	PROJ. No./Nr PROIECT	DRWG. No./Nr. PLANSA
04 / 2006	1:50		Detailed Design Proiect tehnic	065/06	A- S - 005

It is prohibited to copy, multiply or print this document without written approval of THE LOUIS BERGER GROUP, INC.
Este interzisa copierea, multiplicarea si imprimutarea documentatiei fara aprobarea scrisa a THE LOUIS BERGER GROUP, INC.