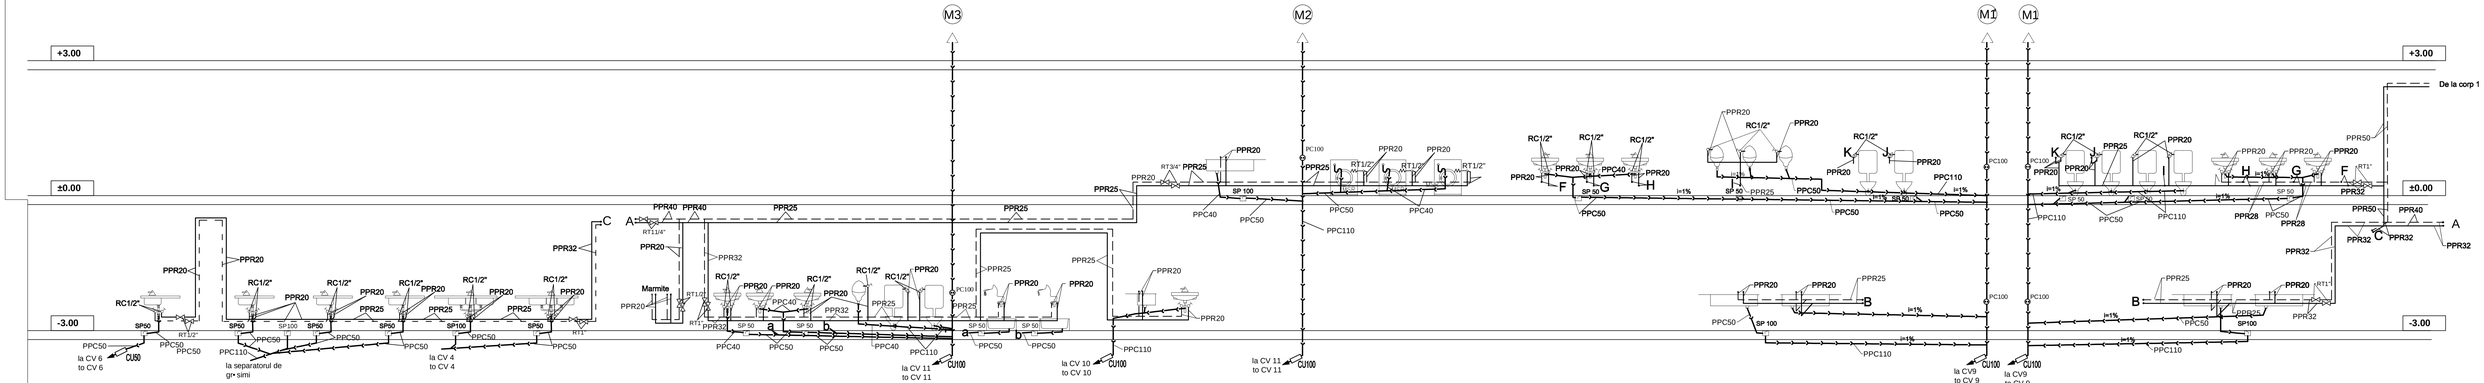

LEGENDA

	Conducta apa rece si calda
	Conducta canalizare menajera
M1	Numerotare coloane menajera
A1	Numerotare coloane ap• rece •i cald•
	Coloana canalizare menajera
	Coloana apa rece
	Coloana apa cald•

PPC	Conducta polipropilena de canalizare
PPR	Teava de polipropilen•
SP	Sifon pardoseal•
RC	Robinet sub lavoar
RT	Robinet de trecere cu sfera
i	Panta conductelor
CU	Ventil unisens
	Caciula de ventilatie
PC	Piesa de cura•ire

LEGEND

	Cold and hot water pipe
	Sewage pipe
M1	Sewage uprises numbering
A1	Hot and cold water uprises numbering
	Sewage uprises
	Cold water uprises
	Hot water uprises

PPC	Sewage polypropylene pipe
PPR	Pipe polypropylene
SP	Gully
RC	Valve below sink
RT	Straightway ball valve
i	Pipes slope
CU	Check valve
	Ventilation cap
PC	Cleaning piece

NOTA
- Planul B-S-003 se va consulta impreuna cu planurile B-S-001 ,002

NOTE
- The drawing B-S-003 shall be con sulted with the drawings B-S-001,002

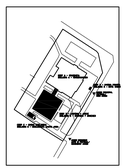

VERIFICATOR M.L.P.A.T.	NUME	SEMNATURA	CERINTA	REFERAT / EXPERTIZA NR. / DATA

PROJECT DESIGN COORDINATOR: THE LOUIS BERGER GROUP, INC
COORDINATOR PROIECT:

BUCHAREST SCHOOLS INFRASTRUCTURE REHABILITATION / REABILITAREA INFRASTRUCTURII EDUCATIONALE IN MUNICIPIUL BUCURESTI

DESIGNER/PROIECTANT:
SC CONSILIER CONSTRUCT SRL
str. Stupca nr. 6 - Bucuresti
J 40 / 7395 / 95 - R 7738294

M4			
M3			
M2			
M1			
Modif.	Data/Data	DESIGNED BY/PROIECTAT	VERIFIED BY/ VERIFICAT

PROJ. DIR./SEF PROIECT

BENEFICIARY/BENEFICIAR
MUNICIPALITY OF BUCHAREST PRIMARIA MUNICIPIULUI BUCURESTI

SCHOOL NAME/ NUME SCOALA: **Kinder-garten no. 250 / Gradinita nr. 250**

	NAME/ NUME	SIGNAT./SEMNATURA
DESIGNED BY PROIECTAT	**Ing. E. Popescu**	
VERIFIED BY VERIFICAT	**Ing. E. Popescu**	
PROJ. DIR. SEF PROIECT	**arh. Constanta Carp**	

TYPE OF WORKS/ LUCRARE: **SANITARY INSTALLATIONS / INSTALATII SANITARE KINDER-GARTEN - CORP B / GRADINITA CORP B**

TITLE/ PLANSA: **COLUMNS SCHEME SCHEMA COLOANELOR**

DATE/ DATA	SCALE/ SCARA	EXEMPLAR NR.	PROJ. PHASE/FAZA PROIECT	PROJ. No./N. PROIECT	DRWG. No./N. PLANSA
04 / 2006	1:50		Detailed Design / Proiect tehnic	085/06	B - S - 003

It is prohibited to copy, multiply or print this document without written approval of THE LOUIS BERGER GROUP, INC.
Este interzisa copierea, multiplicarea si imprimarea documentatiei fara aprobarea scrisa a THE LOUIS BERGER GROUP, INC.