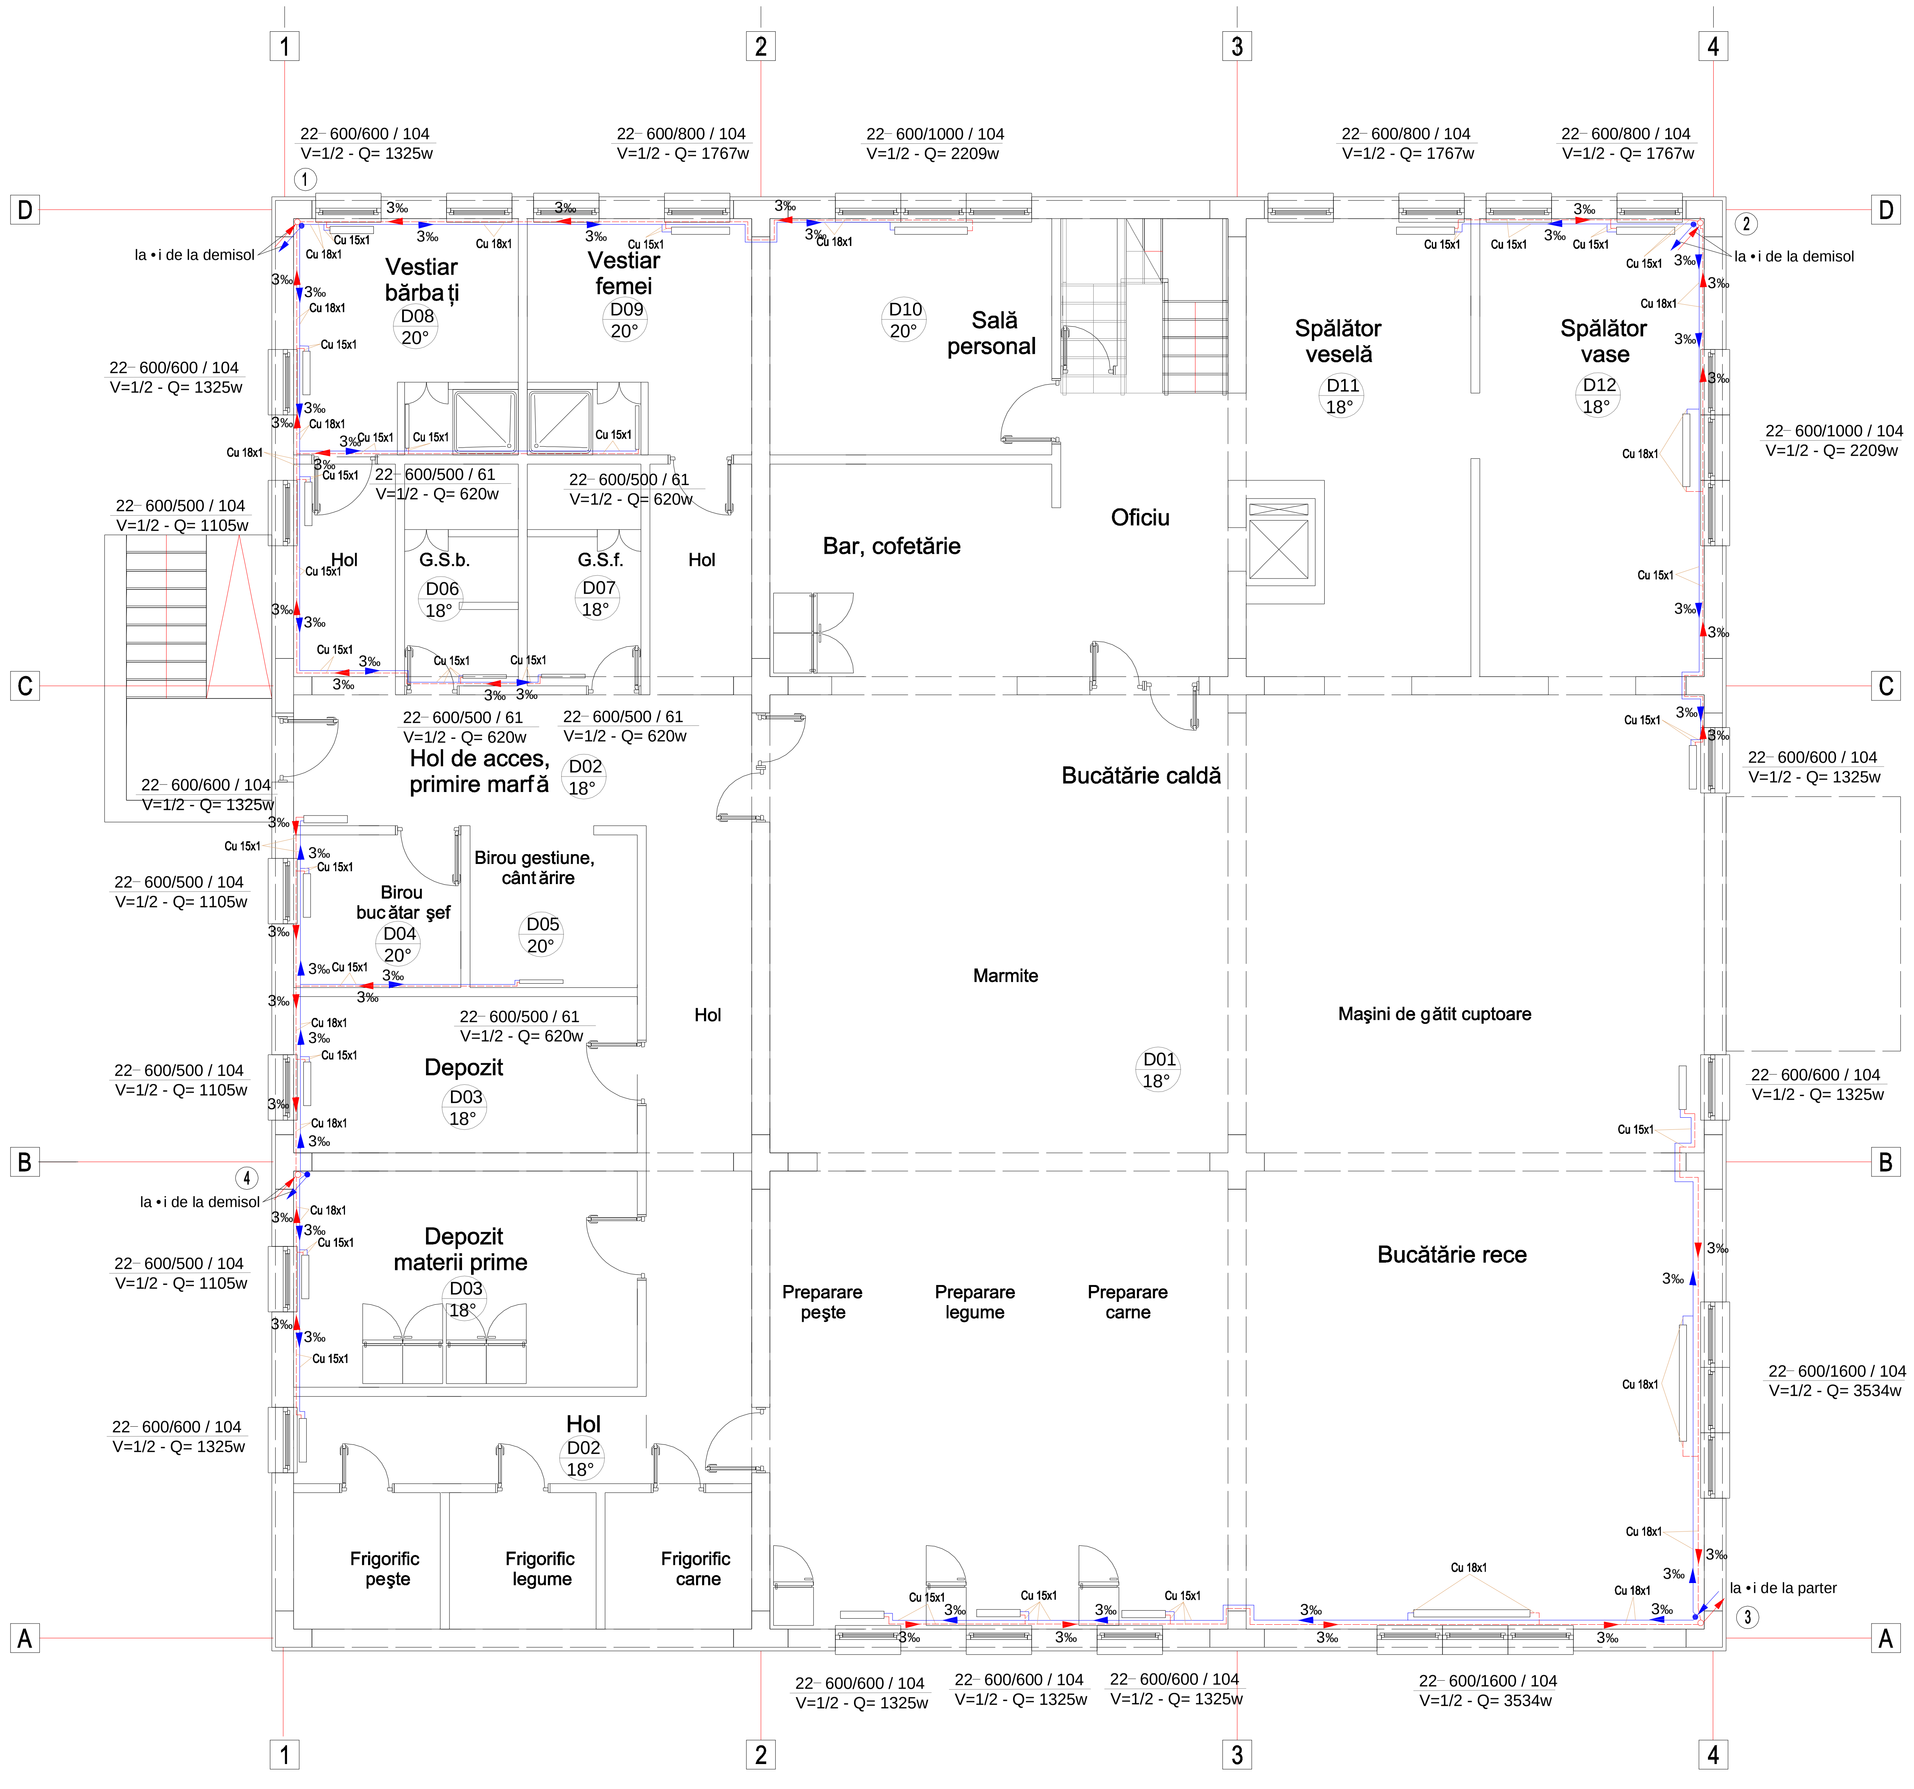

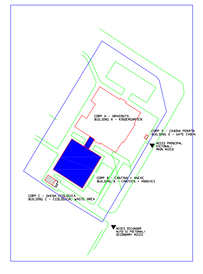

NOTA:
- Plansa B -T-001se va consulta impreuna cu plansa B-T-002,003
- Pentru legenda a se citi planul B -T-003

NOTE:
- The drawing B -T-001shall be consulted with drawing s B -T-002,003
- For the legend it will be read the drawing B -T-003

VERIFICATOR M.L.P.A.T.	NUME	SEMNATURA	CERINTA	REFERAT / EXPERTIZA NR. / DATA

PROJECT DESIGN COORDINATOR: / COORDINATOR PROIECT: THE LOUIS BERGER GROUP, INC

BUCHAREST SCHOOLS INFRASTRUCTURE REHABILITATION / REABILITAREA INFRASTRUCTURII EDUCATIONALE IN MUNICIPIUL BUCURESTI

DESIGNER/PROIECTANT:

	Modif	Date/Data	DESIGNED BY/PROIECTAT	VERIFIED BY/ VERIFICAT	PROJ. DIR./SEF PROIECT
M4					
M3					
M2					
M1					

BENEFICIARY/BENEFICIAR: MUNICIPALITY OF BUCHAREST / PRIMARIA MUNICIPIULUI BUCURESTI

SCHOOL NAME/ NUME SCOALA: Kinder-gartan no. 250 / Gradinita nr. 250

	NAME/ NUME	SIGNAT./SEMNATURA
DESIGNED BY PROIECTAT	Ing. S. Popescu	
VERIFIED BY VERIFICAT	Ing. S. Popescu	
PROJ. DIR. SEF PROIECT	arh. Constanta Carp	

TYPE OF WORKS/ LUCRARE: HEATING INSTALLATIONS / INSTALATII INCALZIRE KINDER-GARTEN - CORP B / GRADINITA CORP B

TITLE/ PLANSA: BASEMENT PLAN / PLAN DEMISOL

DATE/ DATA	SCALE/ SCARA	EXEMPLAR NR.	PROJ. PHASE/FAZA PROIECT	PROJ. No./Nr. PROIECT	DRWG. No./Nr. PLANSA
04 / 2006	1:50		Detailed Design / Proiect tehnic	085/S6	B - T - 001

It is prohibited to copy, multiply or print this document without written approval of THE LOUIS BERGER GROUP, INC.
Este interzisa copierea, multiplicarea si imprumutarea documentelor fara aprobarea scrisa a THE LOUIS BERGER GROUP, INC.