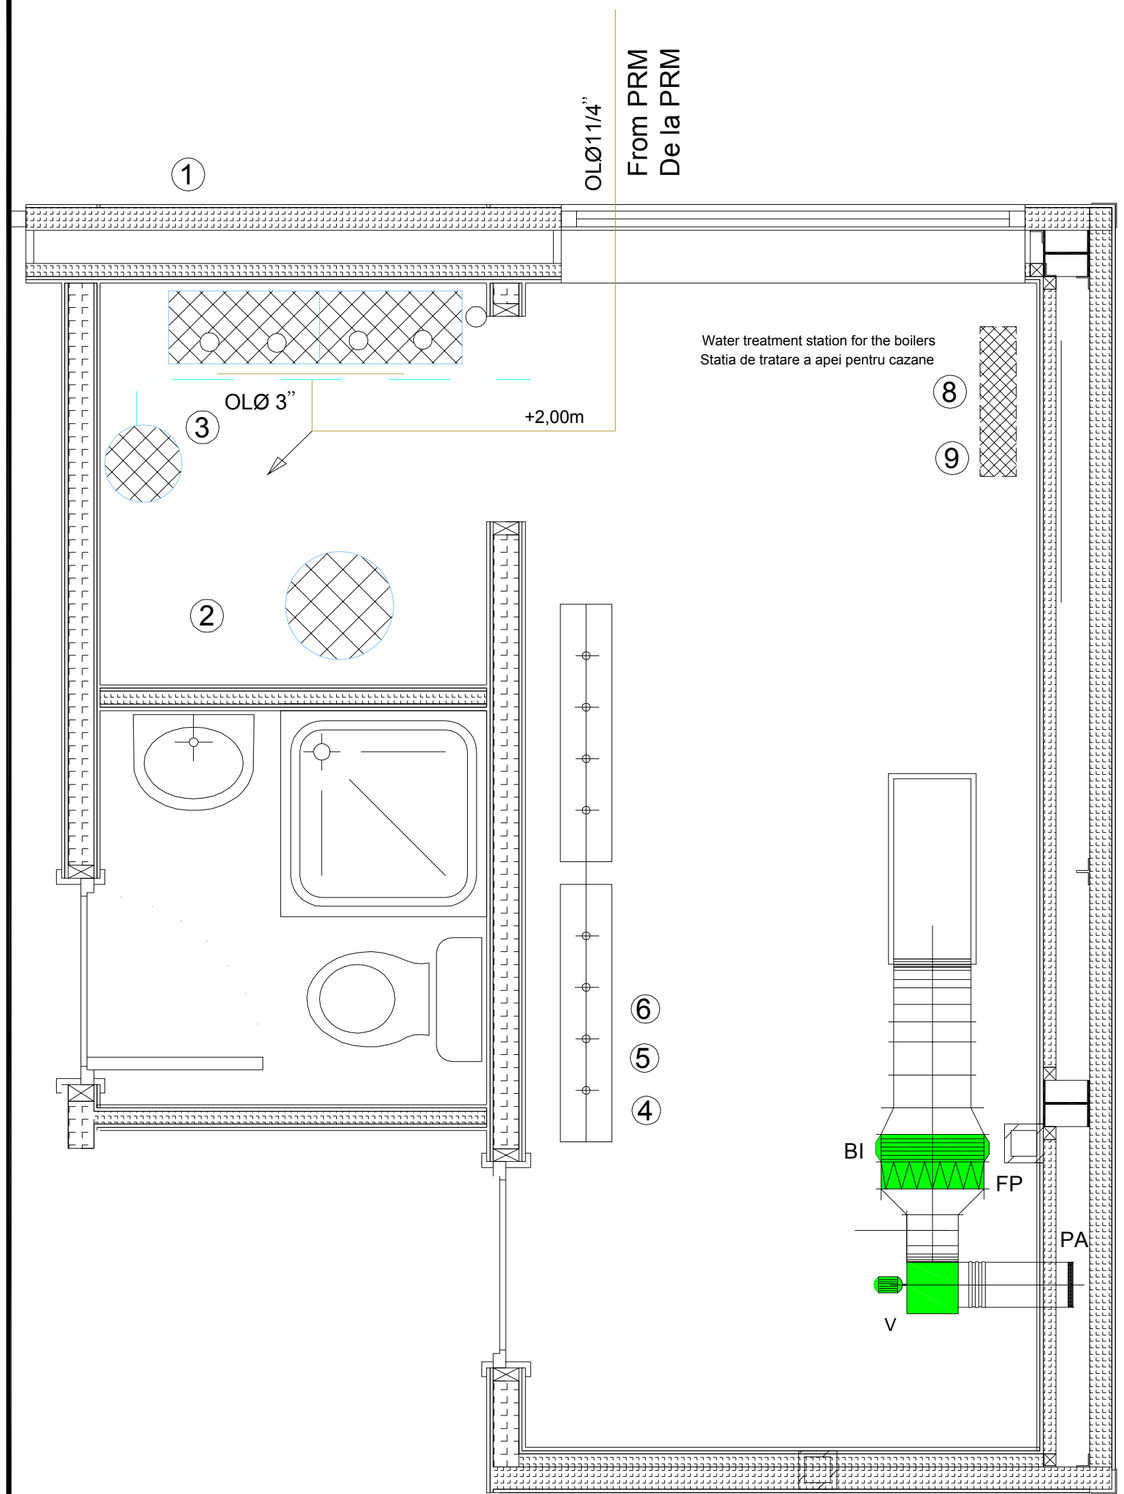

THE EXECUTION OF THE FIXING WORKS FOR NATURAL GAS NETWORK, WILL BE CARRIED OUT ACCORDING TO THE PROVISIONS OF THE TECHNICAL SPECIFICATIONS THAT ARE INTENDED FOR THIS TYPE OF WORKS.

EXECUTAREA LUCRARILOR DE MONTAJ A INSTALATIEI DE GAZE NATURALE SE VA FACE CU RESPECTAREA PRESCRIPTIILOR DIN CAIETUL DE SARCINI SPECIFIC ACESTUI TIP DE LUCRARI

NOTE :

* The present drawing will be consulted with together plans :GE004 - G - 001 and B - G - 002

NOTA :

* Prezentul plan se va consulta impreuna cu urmatoarele desene : GE004 - G - 001 si B - G - 002.

VERIFICATOR M.L.P.A.T. VERIFICATOR M.L.P.A.T.	NUME NAME	SEMNATURA SIGNATURE	CERINTA REQUIREMENT	REFERAT / EXPERTIZA NR. / DATA REPORT / TECHNICAL EXPERTISE / DATE

PROJECT DESIGN COORDINATOR:
COORDINATOR PROIECT:

THE LOUIS BERGER GROUP, INC

BUCHAREST SCHOOLS INFRASTRUCTURE REHABILITATION / REABILITAREA INFRASTRUCTURII EDUCATIONALE IN MUNICIPIUL BUCURESTI

DESIGNER/PROIECTANT:

CONSILIER CONSTRUCT

M4				
M3				
M2				
M1				
Modif	Date/Data	DESIGNED BY/PROIECTAT	VERIFIED BY/ VERIFICAT	PROJ. DIR./SEF PROIECT

BENEFICIARY/BENEFICIAR
MUNICIPALITY OF BUCHAREST
PRIMARIA MUNICIPIULUI BUCURESTI

SCHOOL NAME/ NUME SCOALA: General School no. 149/ Scoala Generala nr. 149
SPORT HALL / SALA DE SPORT

	NAME/ NUME	SIGNAT./SEMNATURA
DESIGNED BY PROIECTAT	ing. Eugenia Ion	
VERIFIED BY VERIFICAT	ing. Florian DUTĂ	
PROJ. DIR. SEF PROIECT	arh. Sorin ICHIM	

TYPE OF WORKS/ LUCRARE: **NATURAL GAS INSTALLATION DESIGN**
PROIECT DE GAZE NATURALE
WORKSHOP BUILDING / CLADIRE ATELIERE

TITLE/ PLANSA: THERMAL POWER PLANT. NATURAL GAS INSTALLATION PLAN/ CENTRALA TERMICA. PLAN INSTALATIE DE GAZE NATURALE

DATE/ DATA	SCALE/ SCARA	EXEMPLAR NR.	PROJ. PHASE/FAZA PROIECT	PROJ. No./Nr.PROIECT	DRWG. No./Nr. PLANSA
02/2007	1:20		Detailed Design Proiect tehnic	077 / S3	GE004-G-001

It is prohibited to copy, multiply or print this document without written approval of THE LOUIS BERGER GROUP, INC.
Este interzisa copierea, multiplicarea si imprumutarea documentatiei fara aprobarea scrisa a THE LOUIS BERGER GROUP, INC.

450 x 310