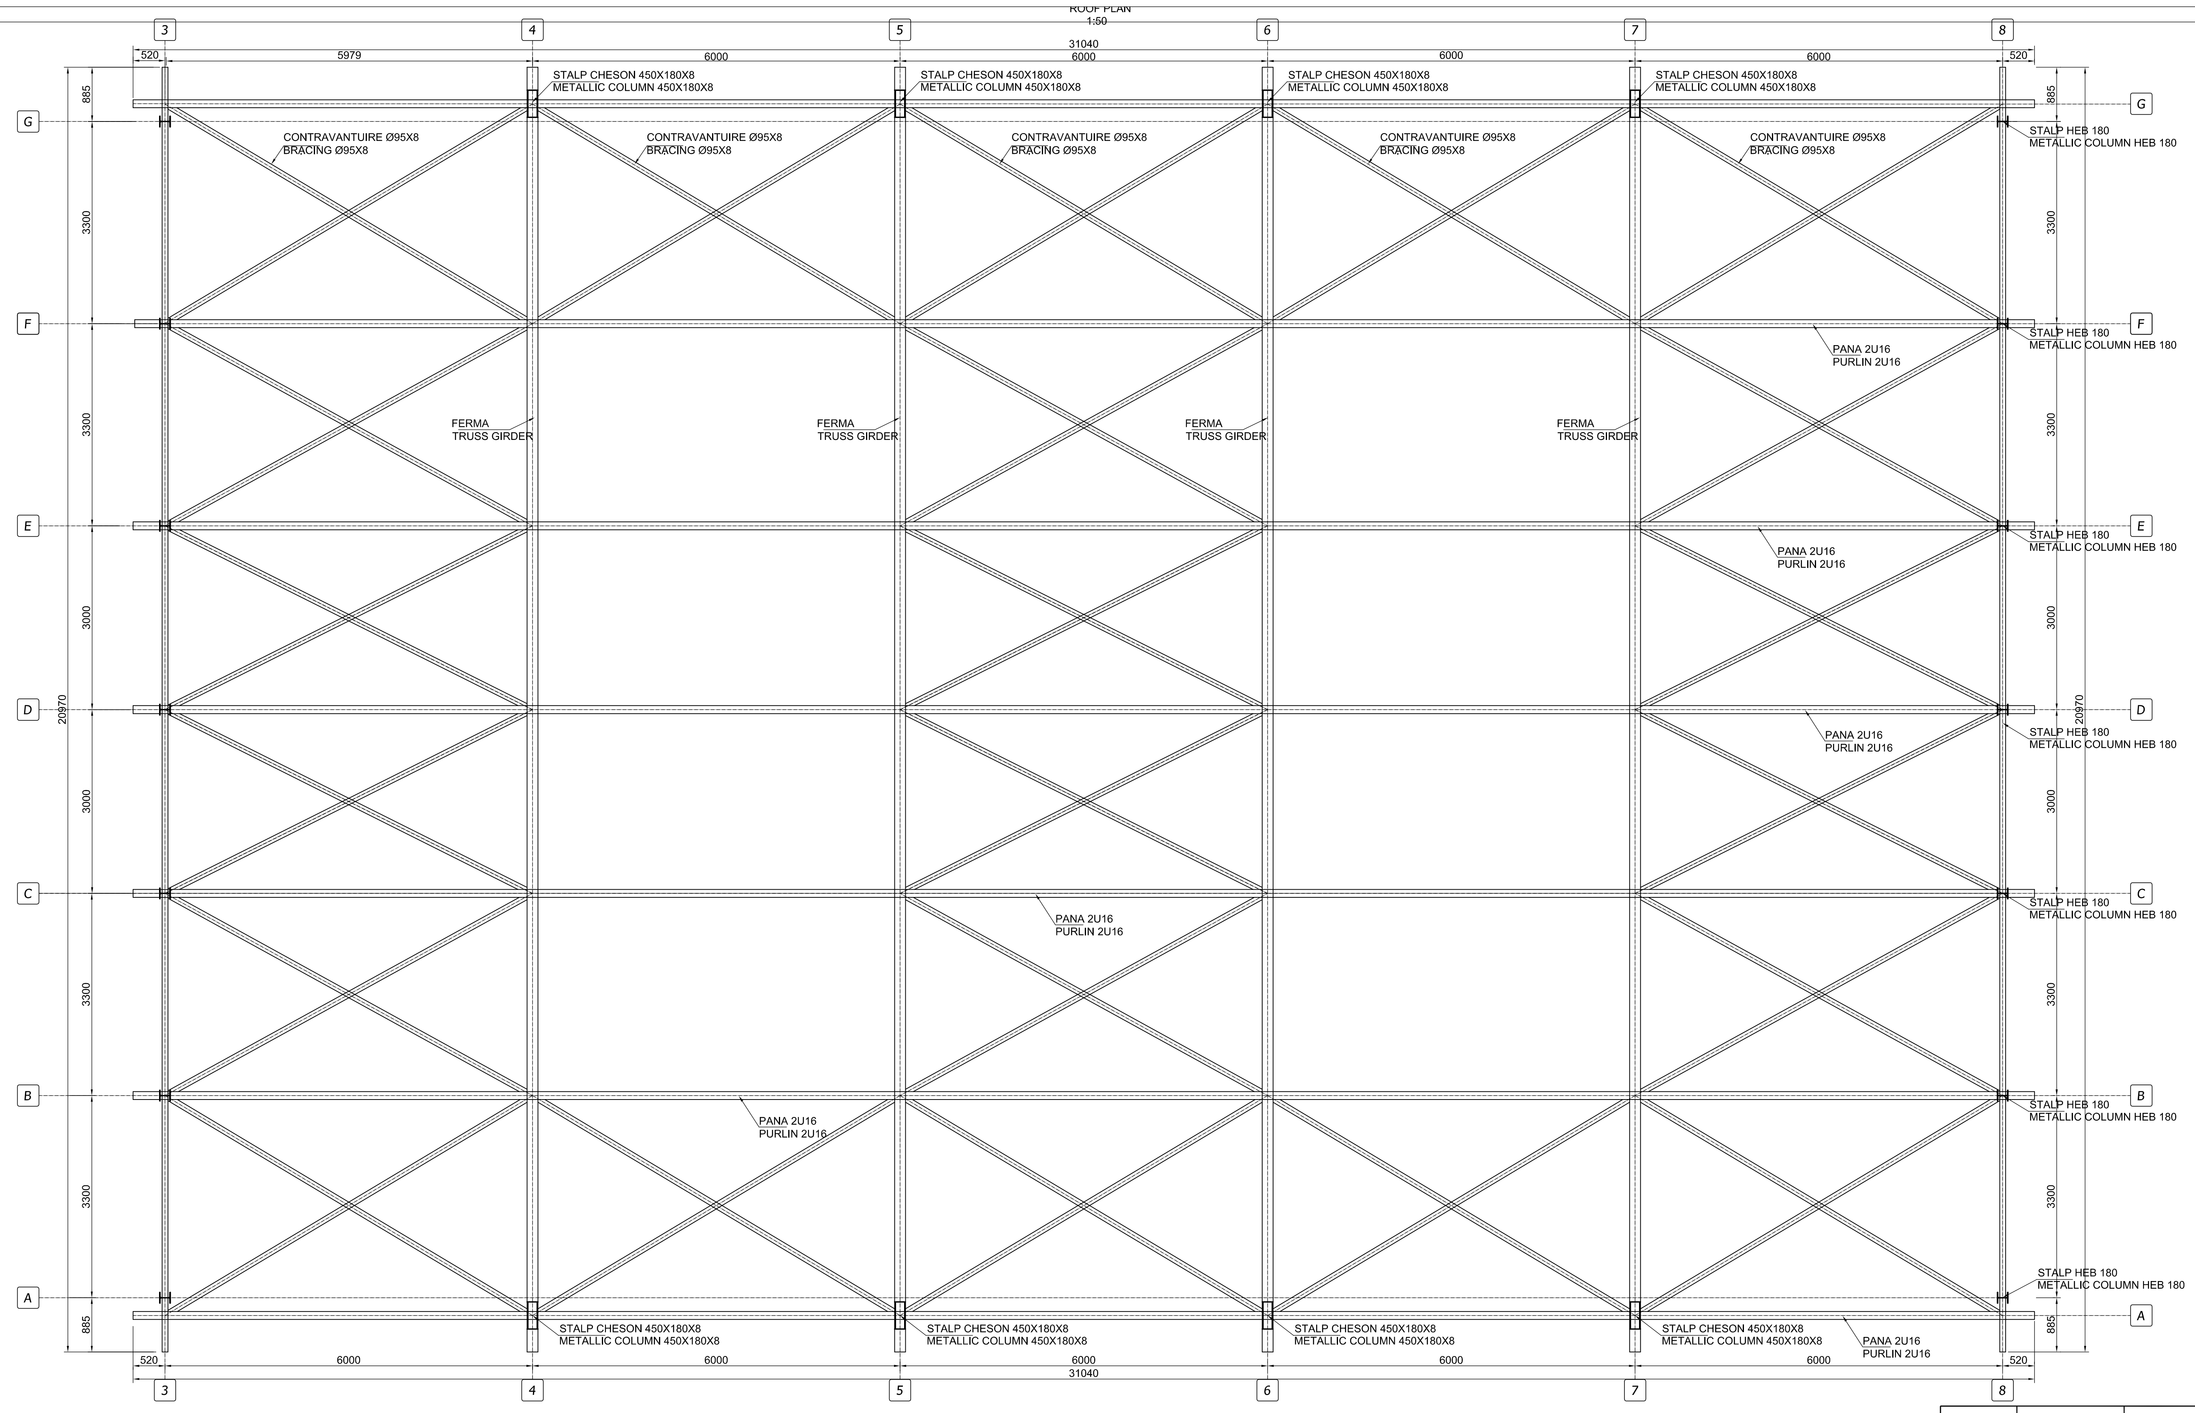

NOTA :
1.Toate piesele in contact se vor suda continuu,grosimea sudurii fiind de 0,7t (unde t=grosimea celei mai subtiri piese).
2.Piesele metalice se vor proteja prin grunduire si vopsire.
3.Sudurile vor avea clasa de calitate II.
NOTE :
1.All linket items will be continuously welded,while the thickness is maintained at 0,7t (t=the thinnest item´s thickness).
2.Metallic items will be protected by grounding and painting.
3.The junctures will have second-th class quality.

MATERIALE :
LAMINATE : OL 37 - 3K
OLT45 - 3K
Electrozi : BAZICI

MATERIALS :
ROLLED STEEL : OL 37 - 3K
OLT45 - 3K
Electrode type : BAZICI

CLASA DE IMPORTANTA A CONSTRUCTIEI CONFORM P100/92 ESTE II
CATEGORIA DE IMPORTANTA CONFORM HG nr. 766/97 este (B)

THE CONSTRUCTION IMPORTANCE CLASS, ACCORDING TO P 100/92, IS II
THE IMPORTANCE CATEGORY, ACCORDING TO HG 766/97 IS "B"

M.L.P.A.T. VERIFIER VERIFICATOR M.L.P.A.T	NAME: NUME :	SIGNATURE: SEMNATURA:	REQUEST: CERINTA:	REPORT / EXAMINATION NO / DATE REFERAT / EXPERTIZA NR. / DATA

PROJECT DESIGN COORDINATOR: COORDONATOR PROIECT: **THE LOUIS BERGER GROUP, INC**

BUCHAREST SCHOOL INFRASTRUCTURE REHABILITATION / REABILITAREA INFRASTRUCTURII EDUCATIONALE IN MUNICIPIUL BUCURESTI

DESIGNER: PROIECTANT: CONSILIER CONSTRUCT

M4				
M3				
M2				
M1				
Modif / Date / Data	DESIGNED BY / PROIECTAT	VERIFIED BY / VERIFICAT	PROJ DIR. / SEF PROIECT	

BENEFICIAR: **PRIMARIA MUNICIPIULUI BUCURESTI**

SCHOOL NAME NUME SCOALA: **GENERAL SCHOOL NO. 149 / SCOALA GENERALA NR. 149 / SPORT HALL / SALA DE SPORT**

	NAME / NUME	SIGN. / SEMNATURA
DESIGNED BY PROIECTAT	ING. A. ADAM	
VERIFIED BY VERIFICAT	ING. G. GHICA	
PROJ. DIR. SEF PROIECT	ARH. S. ICHIM	

TYPE OF WORKS LUCRARE: **Tipical Project/Proiect Tip STRUCTURAL WORKS / LUCRARE DE REZISTENTA BUILDING A / CLADIRE A**

TITLE PLANSA: **PLAN ACOPERIS ROOF PLAN**

DATE / DATA	SCALE / SCARA	EXEMPLAR NR.	PROJ PHASE / FAZA PROIECT	PROJ. NO / NR.PROIECT	DRWG. NO. / NR. PLANSA
07/2006	1 : 50		P.T.	077/83	A-tr1-R002

It is prohibited to copy, multiply or print this document without written approval of THE LOUIS BERGER GROUP, INC.
Este interzisa copierea, multiplicarea si imprumutarea documentatiei fara aprobarea scrisa a THE LOUIS BERGER GROUP, INC.