PLAN COFRAJ PLANSEU COTA +2.92m
CONCRETE SLAB FORMWORK +2.92m

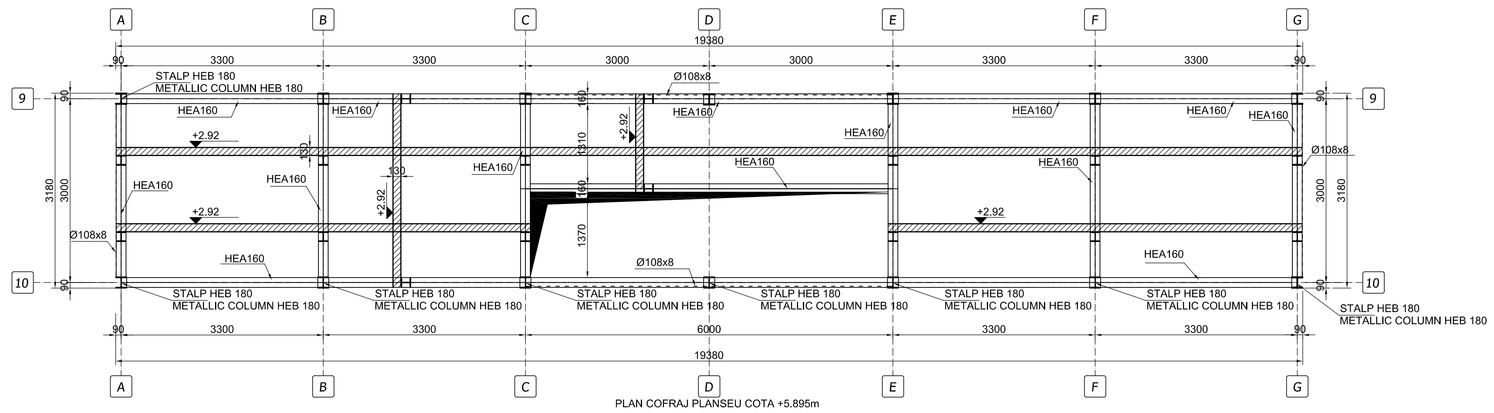


PLAN COFRAJ PLANSEU COTA +5.895m
CONCRETE SLAB FORMWORK +5.895m

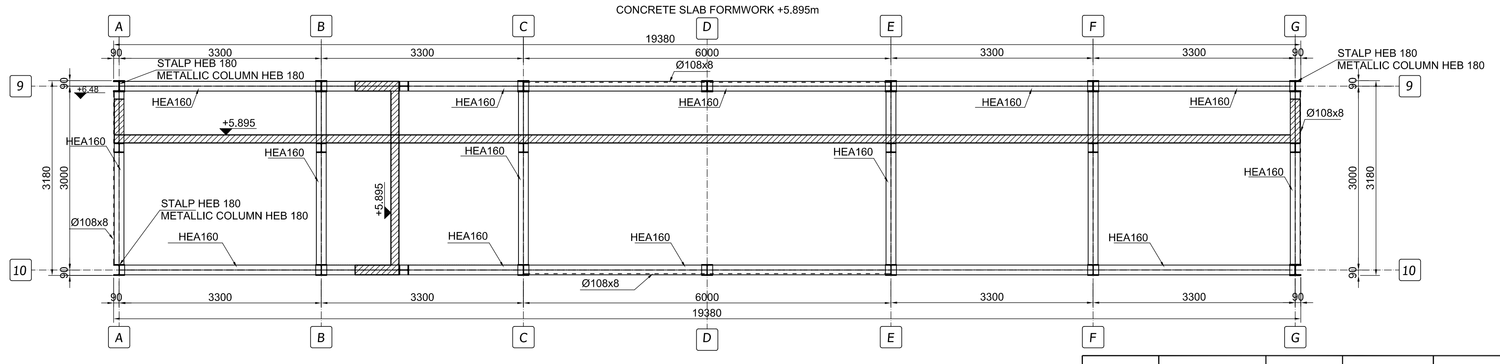


NOTA :
1.Toate piesele in contact se vor suda continuu,grosimea sudurii
fiind de 0,7t (unde t=grosimea celei mai subtiri piese).
2.Piesele metalice se vor proteja prin grunduire si vopsire.
3.Sudurile vor avea clasa de calitate II.

NOTE :
1.All linket items will be continuously welded,while the thickness
is maintained at 0,7t (t=the thinnest item`s thickness).
2.Metallic items will be protected by grounding and painting.
3.The junctures will have second-th class quality.

MATERIALE :
LAMINATE : OL 37 - 3K
OLT45 - 3K

Electrozi : BAZICI
Armaturi: PC52, OB37
Beton armat : C16/20
Beton de egalizare:C4/5
Ciment : CEM IIA-M32.5R
Acoperirea armaturii: 3.5cm
MATERIALS :
ROLLED STEEL : OL 37 - 3K
OLT45 - 3K
Electrode type : BAZICI
Reinforcement: PC52, OB37
Reinforced Concrete:C16/20
Egalization concrete:C4/5
Cement : CEM IIA-M32.5R
Reinforcement cover:3.5cm

CLASA DE IMPORTANTA A CONSTRUCTIEI CONFORM P100/92 ESTE II
CATEGORIA DE IMPORTANTA CONFORM HG nr. 766/97 este (B)

THE CONSTRUCTION IMPORTANCE CLASS, ACCORDING TO P 100/92, IS II
THE IMPORTANCE CATEGORY, ACCORDING TO HG 766/97 IS "B"

| M.L.P.A.T. VERIFIER VERIFICATOR M.L.P.A.T | NAME: NUME: | SIGNATURE: SEMNATURA: | REQUEST: CERINTA: | REPORT / EXAMINATION NO./ DATE REFERAT / EXPERTIZA NR. / DATA |
|---|---|---|---|---|
| PROJECT DESIGN COORDINATOR: COORDONATOR PROIECT: | | | | THE LOUIS BERGER GROUP, INC |

BUCHAREST SCHOOL INFRASTRUCTURE REHABILITATION / REABILITAREA INFRASTRUCTURII EDUCATIONALE IN MUNICIPIUL BUCURESTI

| DESIGNER: PROIECTANT: | M4 | | | | |
|---|---|---|---|---|---|
| CONSILIER CONSTRUCT | M3 | | | | |
| | M2 | | | | |
| | M1 | | | | |
| | Modif | Date / Data | DISIGNED BY / PROIECTAT | VERIFIED BY / VERIFICAT | PROJ DIR. / SEF PROIECT |

| BENEFICIAR: PRIMARIA MUNICIPIULUI BUCURESTI | | | SCHOOL NAME NUME SCOALA | GENERAL SCHOOL NO. 149<br>SCOALA GENERALA NR. 149<br>SPORT HALL / SALA DE SPORT |
|---|---|---|---|---|
| DESIGNED BY PROIECTAT | NAME / NUME | SIGN. / SEMNATURA | TYPE OF WORKS LUCRARE | Tipical Project/Proiect Tip<br>STRUCTURAL WORKS / LUCRARE DE REZISTENTA<br>BUILDING A / CLADIRE A |
| | ING. A. ADAM | | | |
| VERIFIED BY VERIFICAT | ING. G. GHICA | | TITLE PLANSA | PLAN COFRAJ DEPOZIT PARTER SI ETAJ<br>CONCRETE SLAB FORMWORK EQUIPMENT POOL GROUND FLOOR AND STORY |
| PROJ. DIR. SEF PROIECT | ARH. S. ICHIM | | | |

| DATE / DATA | SCALE / SCARA | EXEMPLAR NR. | PROJ PHASE / FAZA PROIECT | PROJ. NO / NR PROIECT | DRWG. NO. / NR. PLANSA |
|---|---|---|---|---|---|
| 07/2006 | 1 : 50 | | P.T. | 077/S3 | A-tr3-R008 |

It is prohibited to copy, multiply or print this document without written approval of THE LOUIS BERGER GROUP, INC.
Este interzisa copierea, multiplicarea si imprumutarea documentatiei fara aprobarea scrisa a THE LOUIS BERGER GROUP, INC.